

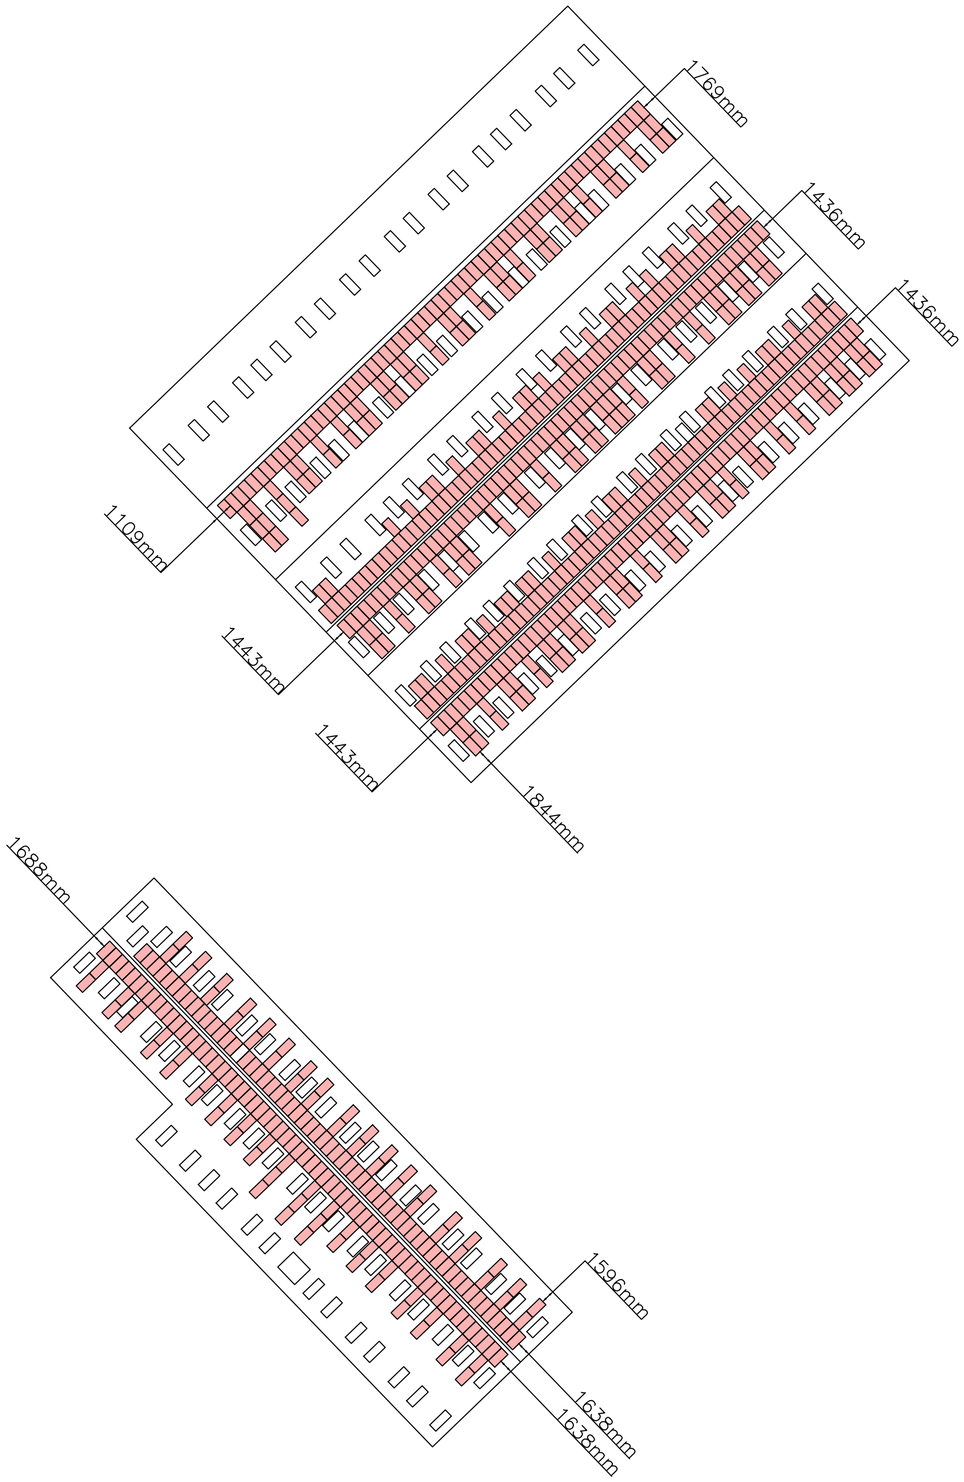


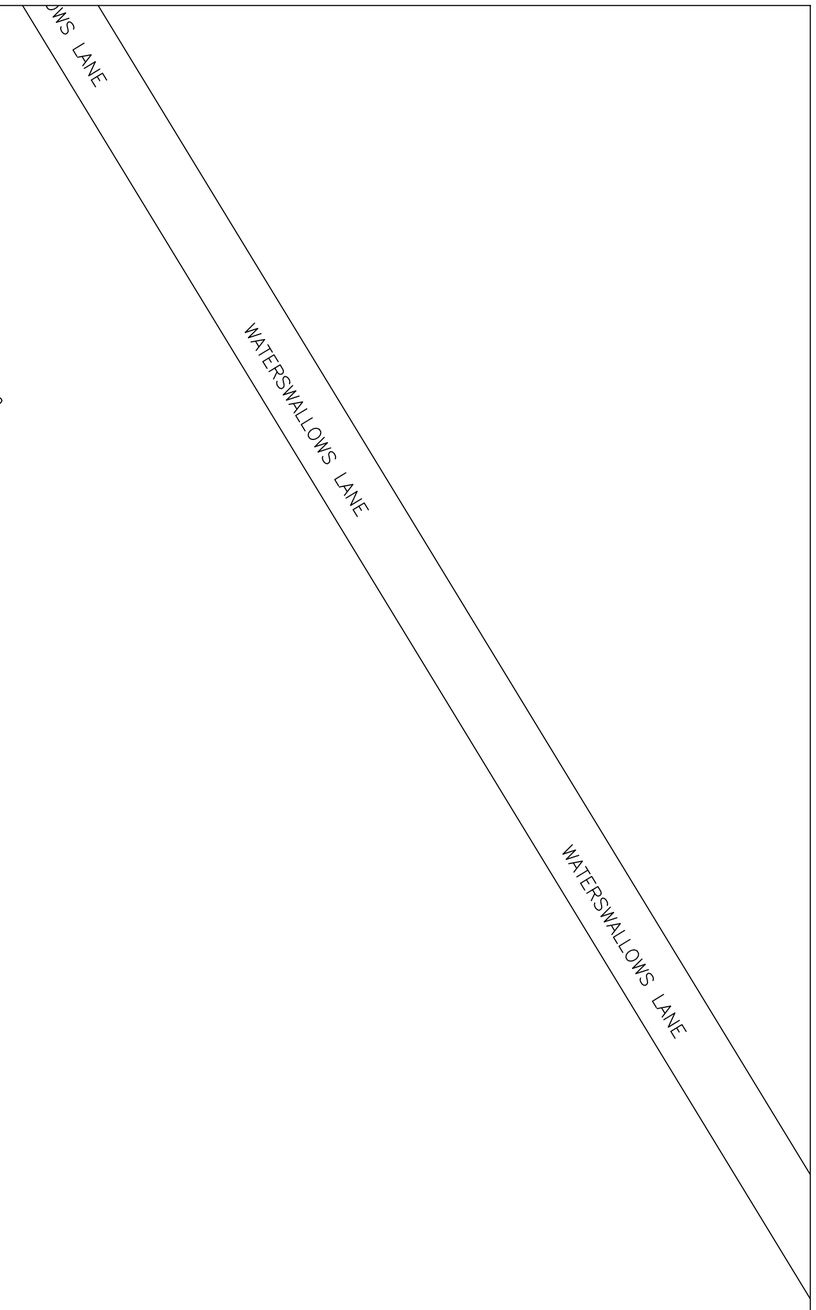


1 PENNINE AGGREGATES – SITE PLAN

SCALE 1:500

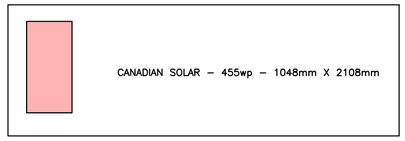

1 PENNINE AGGREGATES – PANEL DIMENSIONS

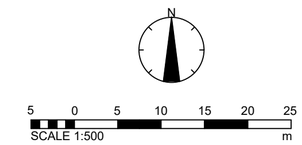

Revision	Date	Description
P2	13.03.23	SITE PLAN

Client & Site

PENNINE AGGREGATES
WATERSWALLOWS LANE
BUXTON
DERBYSHIRE
SK17 7JD

Title

SITE PLAN

B-eco Renewables

23 Cameron Court
Winwick Quay
Warrington
WA2 8RE

Tel 01925-551-516
Web https://b-enggroup.co.uk/
Email hello@b-enggroup.co.uk

Date: MAR 23 Scale: 1:500 Size: A2 Drawn: AP Chkd: SK

Drawing No. EC001–PENAG Rev: P2

PRELIMINARY

ALEX PAGE

Drawing5.dwg
Plot Date: 13 March 2023 I Layout Name: EC001-PENAG I Paper Size: ISO A2 (420.00 x 594.00 MM)