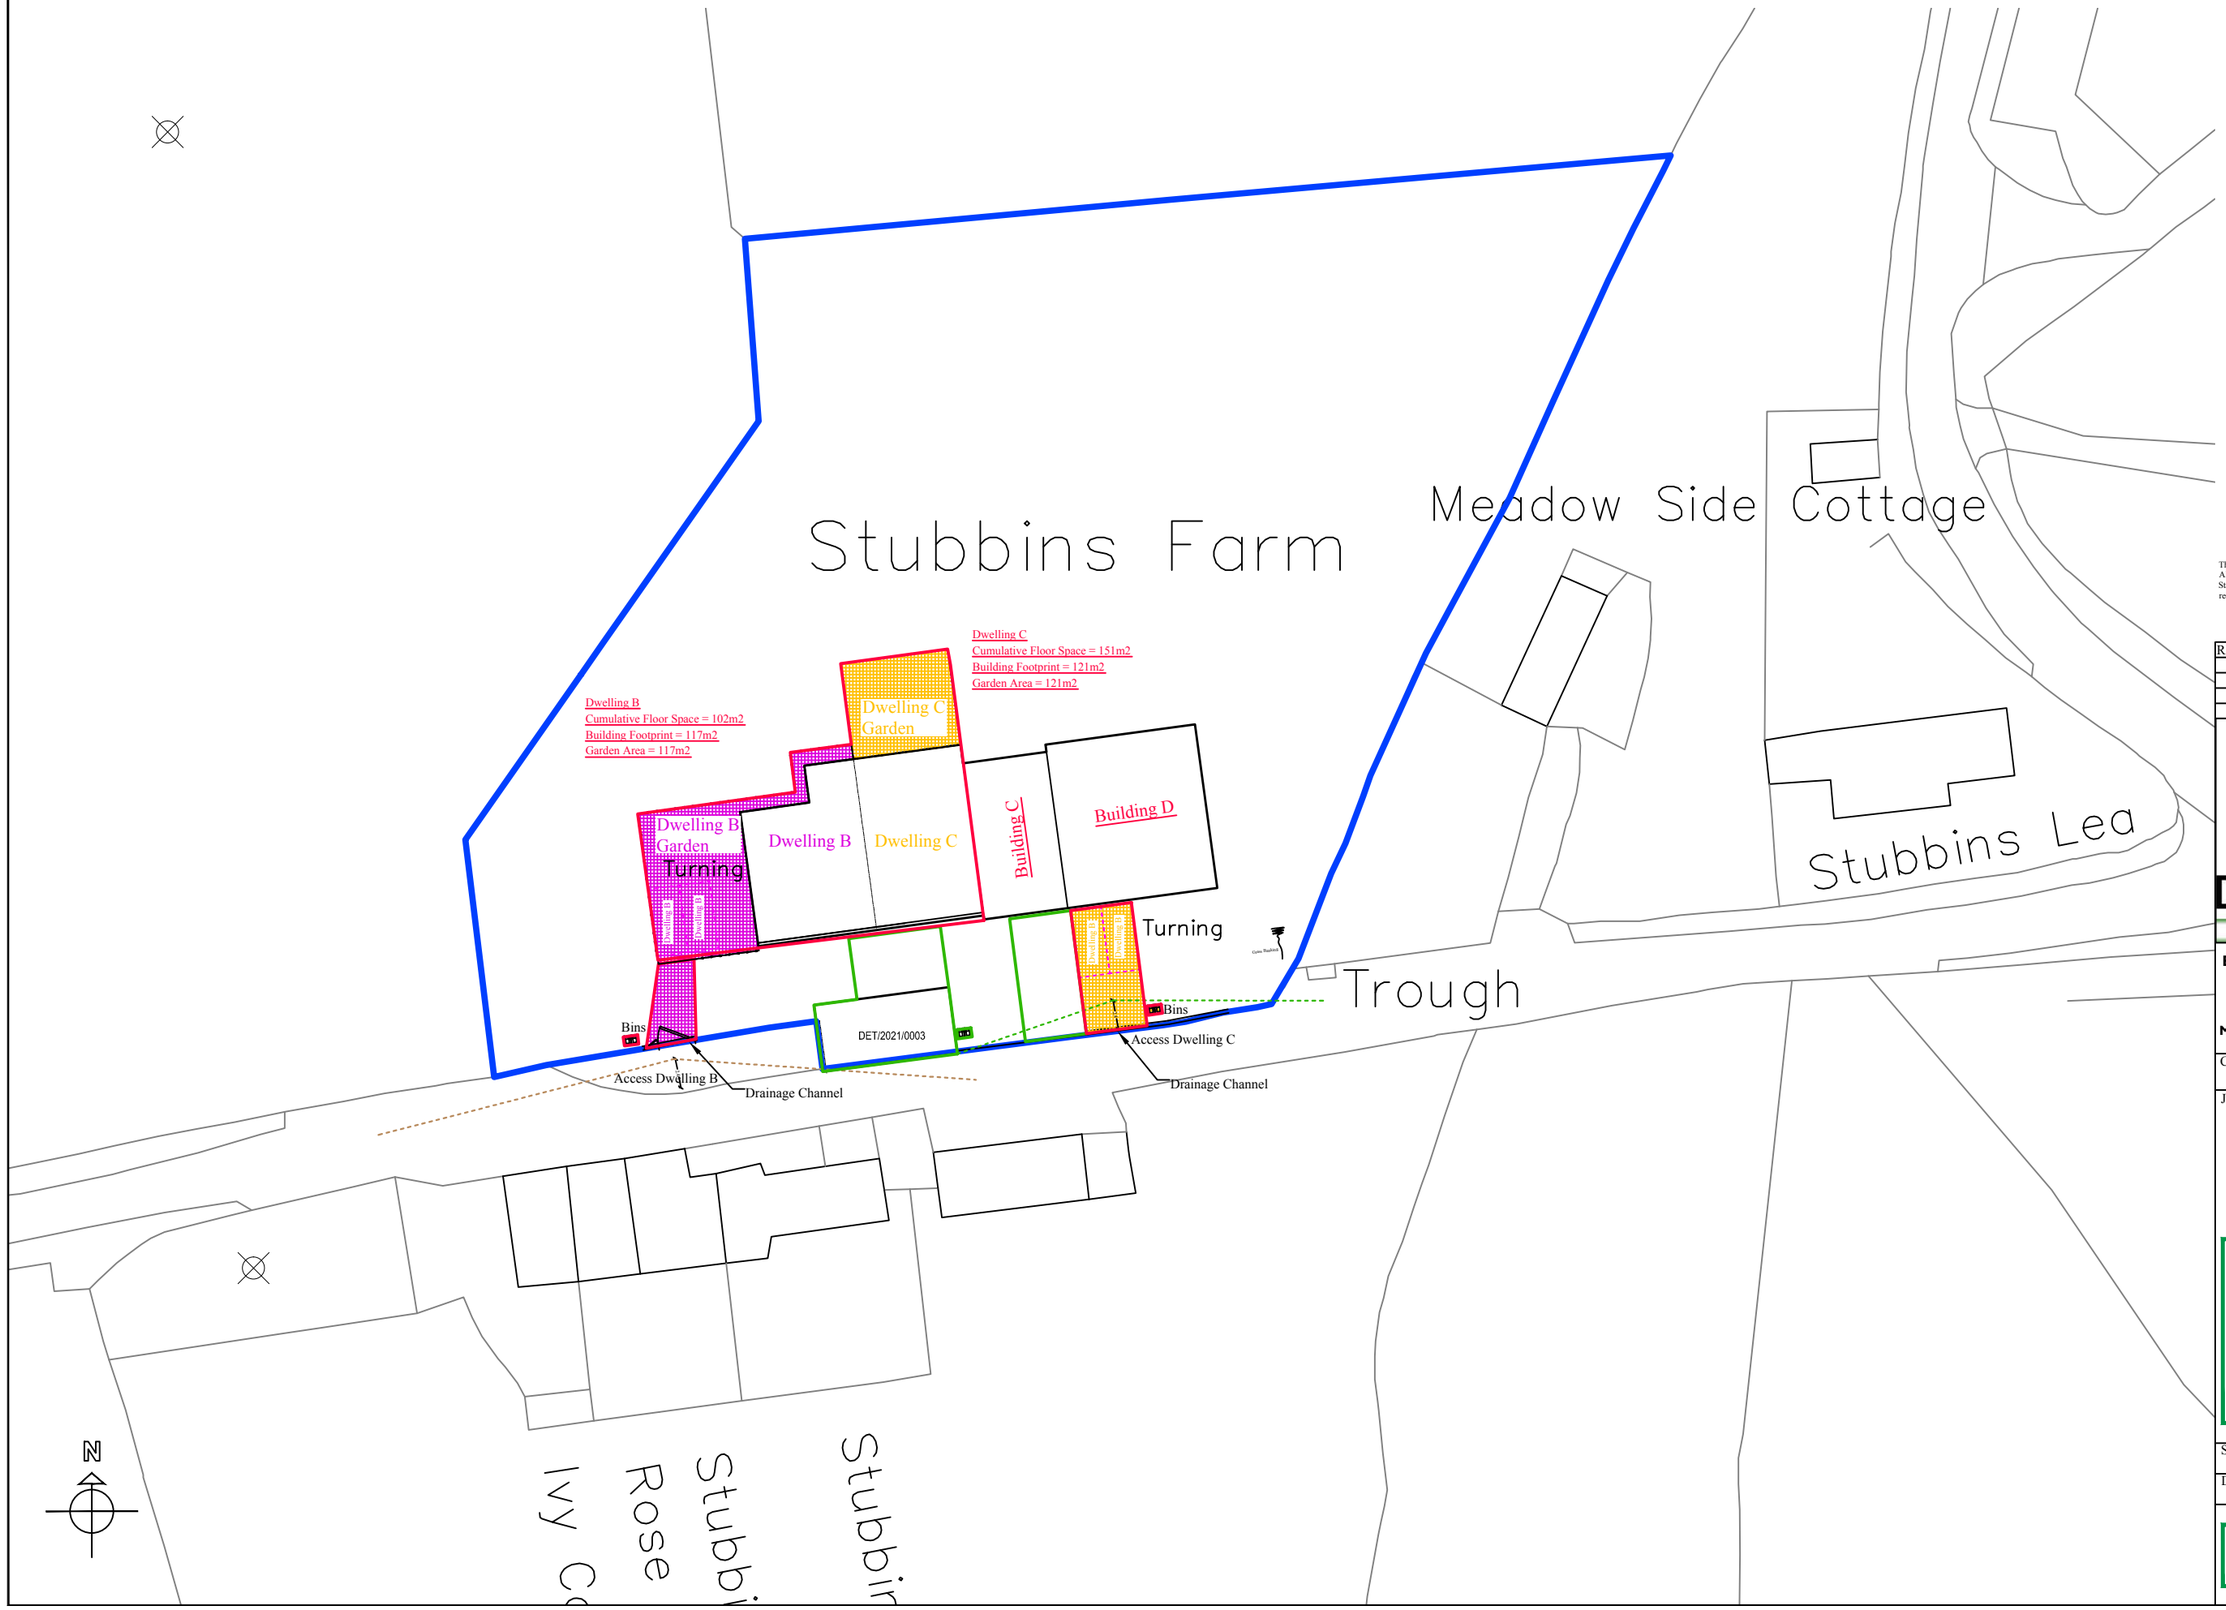


This drawing is the Copyright of SJ Design Limited.
All materials and workmanship are to be in accordance with prevailing British Standards, Codes of Practice, Building Regulations, manufacturers and federation recommendations and all to the complete satisfaction of SJ Design Limited.

REV	DATE	REVISIONS

SJ DESIGN LTD
Building Design & Surveying Consultants
The Old Co-Op Building, Church Street,
Hayfield, High Peak SK22 2JE
Tel:01663 742903 Fax:01663 751247
Mobile: 07984 007 087 Email: info@sjdesign.net
www.sjdesign.net

Client
Nicolas and Pam Broadhurst

Job Title
Barn Conversion at
Stubbins Farm
Stubbins Lane
Chinley
High Peak
SK23 6ED

Drawing Title
Site Plan
As Proposed

Scale
1:500; @A3 unless stated

Date
February 2023

Drawn by
SJ

Drawing No.
404

Rev.
-