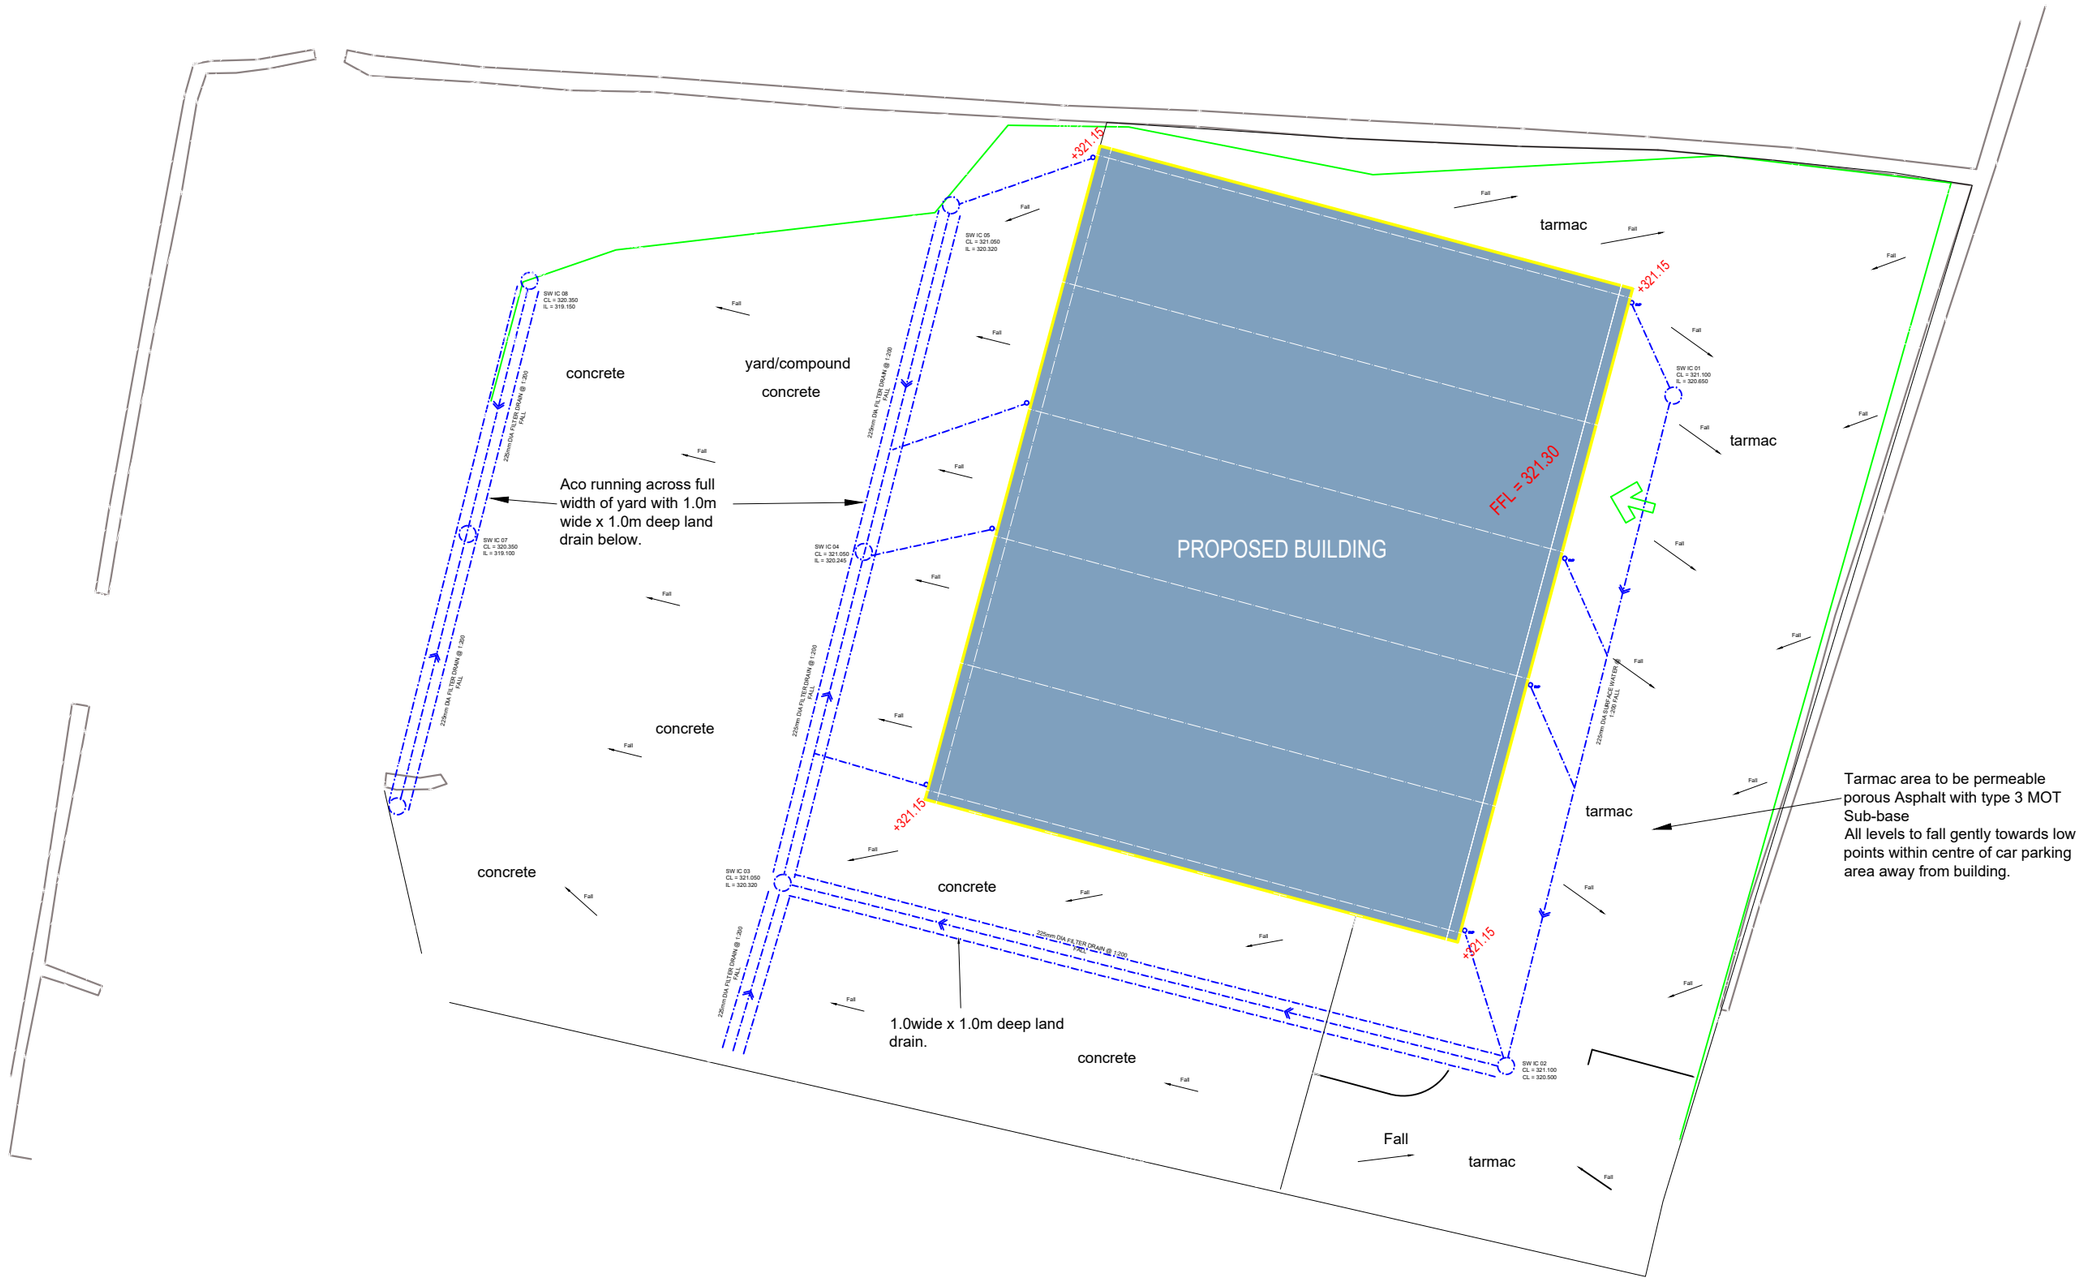


Drainage Plan

cheshirestructural DESIGN SERVICES

E. steve@cheshirestructural.co.uk
M. 07793201898
W. www.cheshirestructural.co.uk

Site Address: G & R Leigh
Buxton

Drawing Title: Drainage Plan

Drawing Status: Construction

Date: 19-05-2023

Scale: 1:250

Drawn By: SN

Drawing No: 100