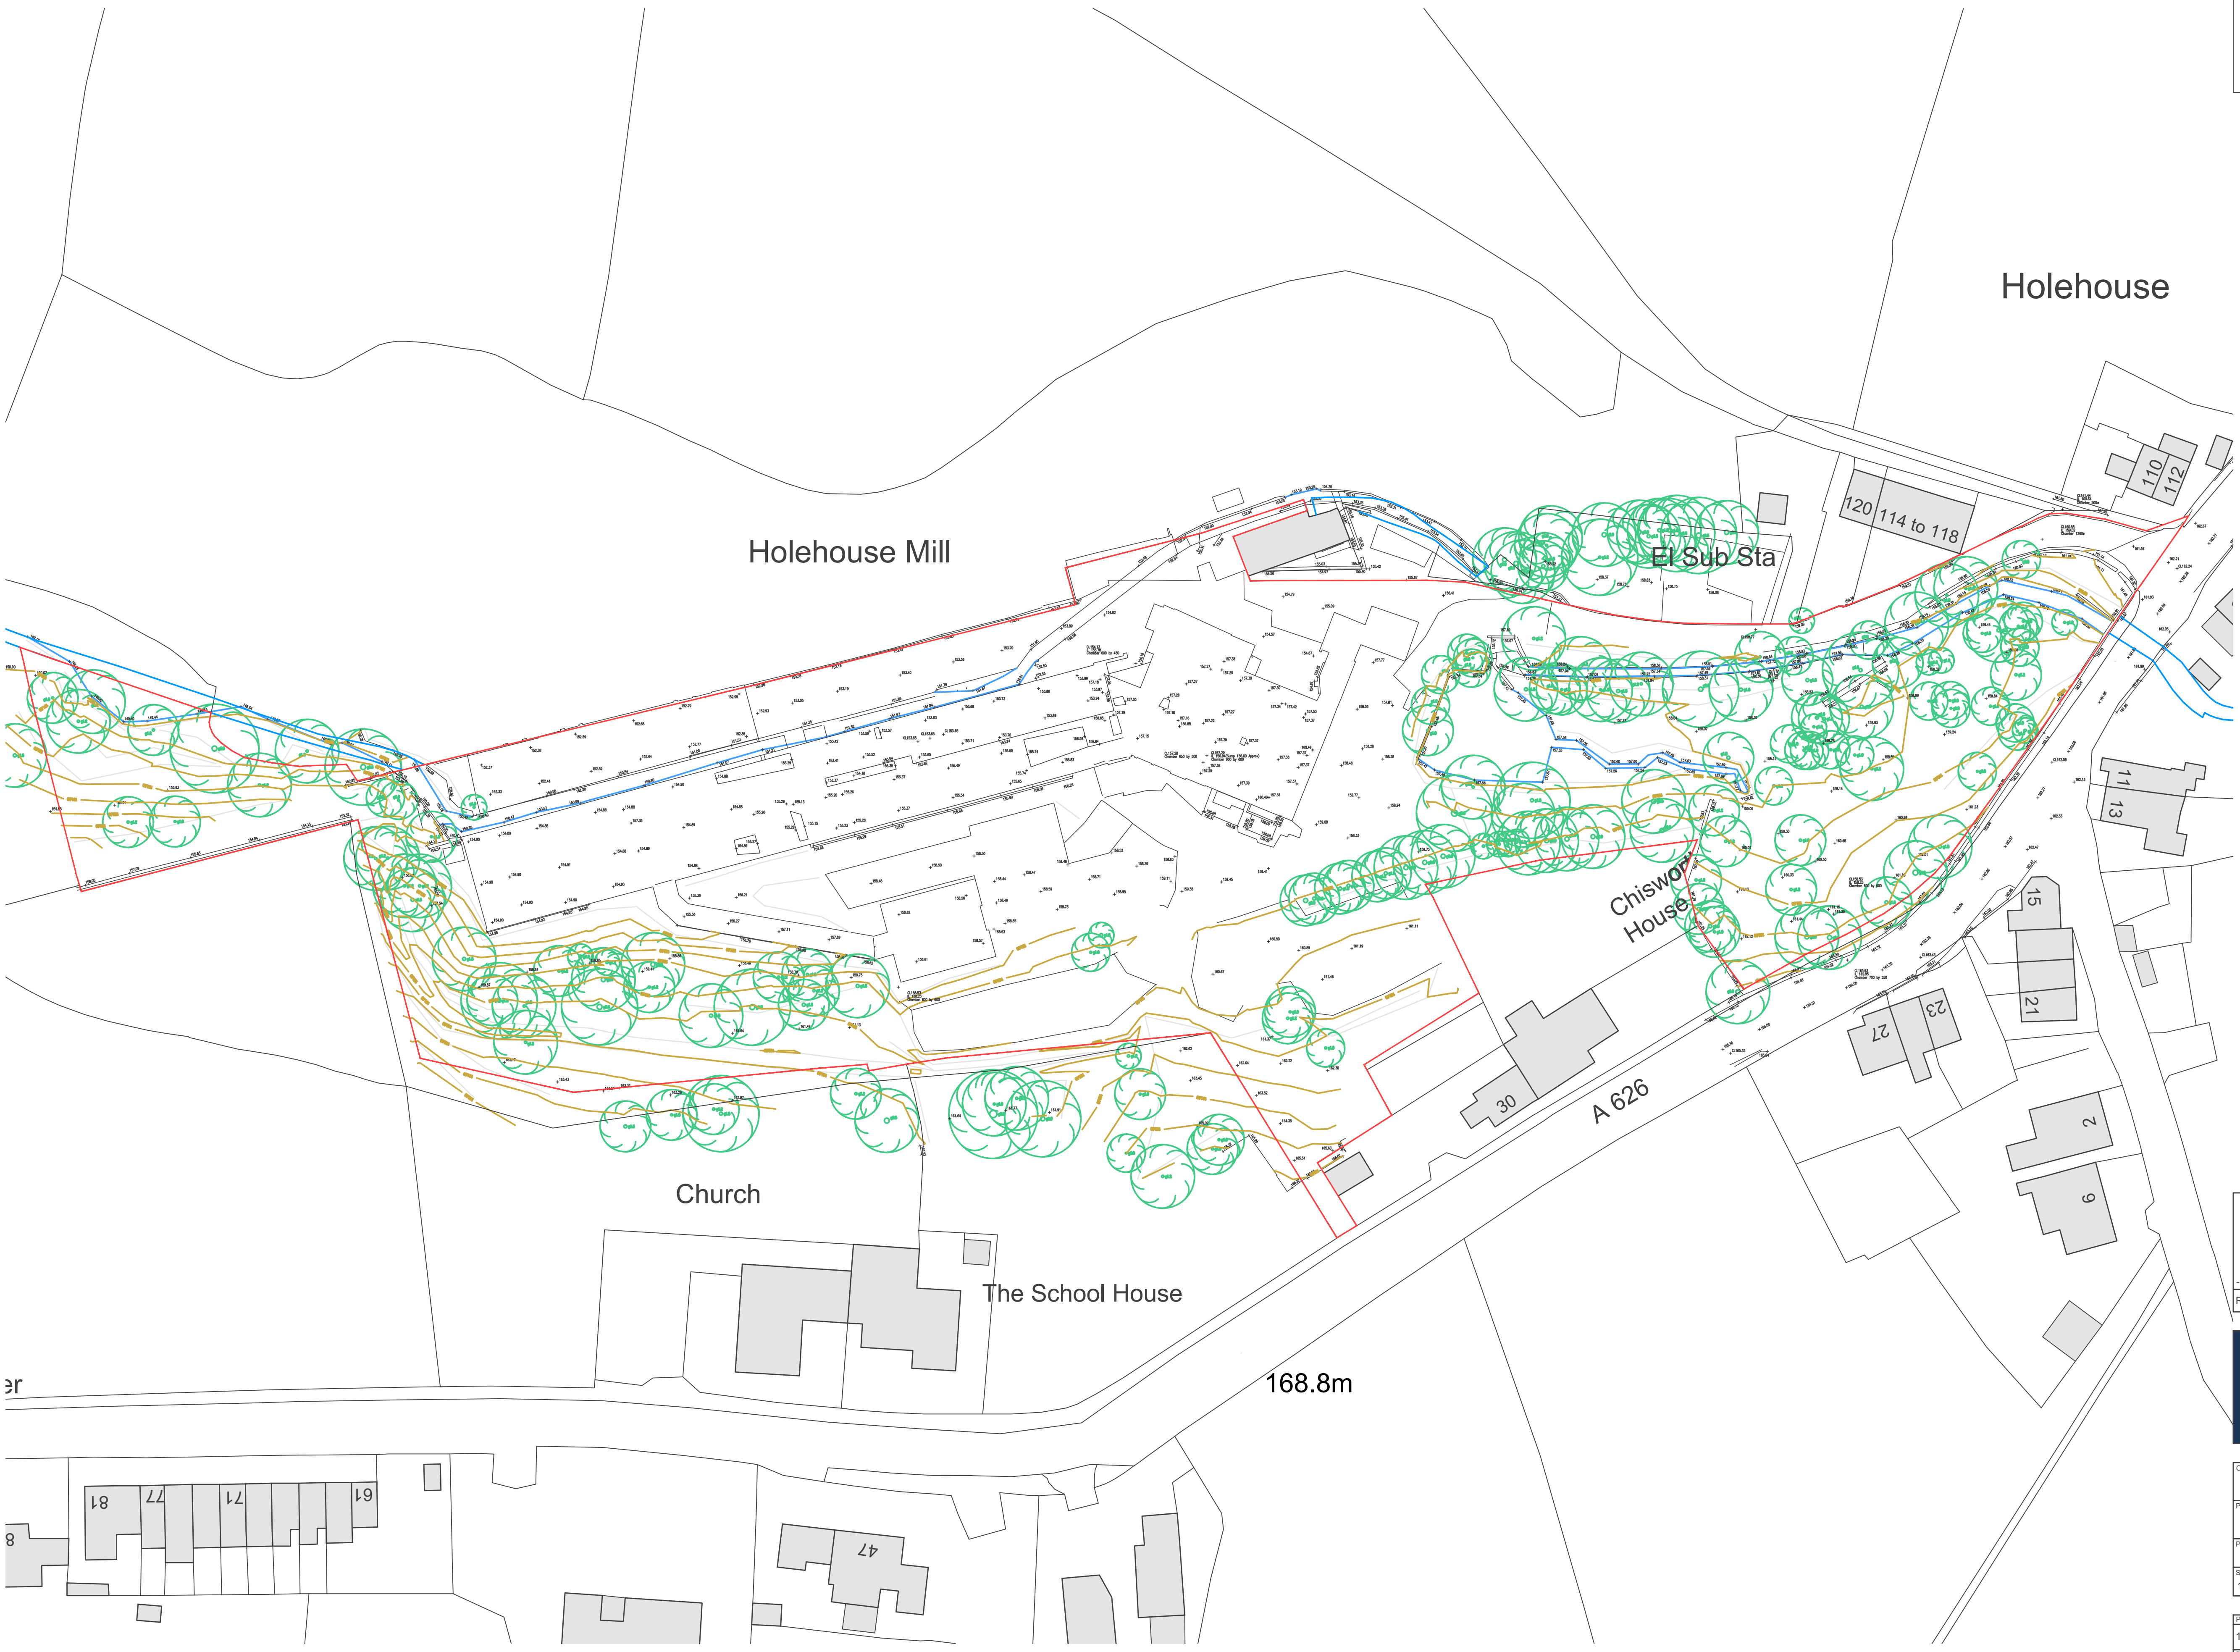
Holehouse
Holehouse Mill
El Sub Sta
120
114 to 118
110
112
11
13
15
21
23
27
2
6
Chisworth House
30
A 626
Church
The School House
168.8m
er
81
77
71
61
8
47

021. All rights reserved. Licence number 100022432

Notes

Jennings Design Associates take no responsibility for any dimensions obtained by scaling from this drawing. If no dimension is shown the recipient must ascertain the dimension specifically from the Architect or by site measurement. Supplying this drawing in digital form is solely for convenience and no reliance may be placed on digital data. All data must be checked against hard copy. Dimensions must be checked on site. Any discrepancies must be reported to the Architect immediately. This drawing is copyright of Jennings Design Associates

N

Rev	Description	Date	By
-	Planning Issue	09/03/23	RT

j d a architects
info@jda-architects.com
www.jda-architects.com
manchester: 0161 336 5011
liverpool: 0151 665 0112

Client: Mellor Homes Ltd

Project: Holehouse Mill, Chisworth

Project Status: PL - Planning

Scale:	@ Original Size	Date:	Drawn By:	Checked By:
1:1000	A3	Aug 2021	RT	TK

Project Number	Drawing Number		
1225	A	DR	009

Description	Rev
Existing Site Plan	-

0 10m 20m Scale 1:1000

Z:\1225 - Holehouse Mill, Chisworth\Drawings\Live\plots\1225_A_DR_009_ExistingSitePlan.dwg