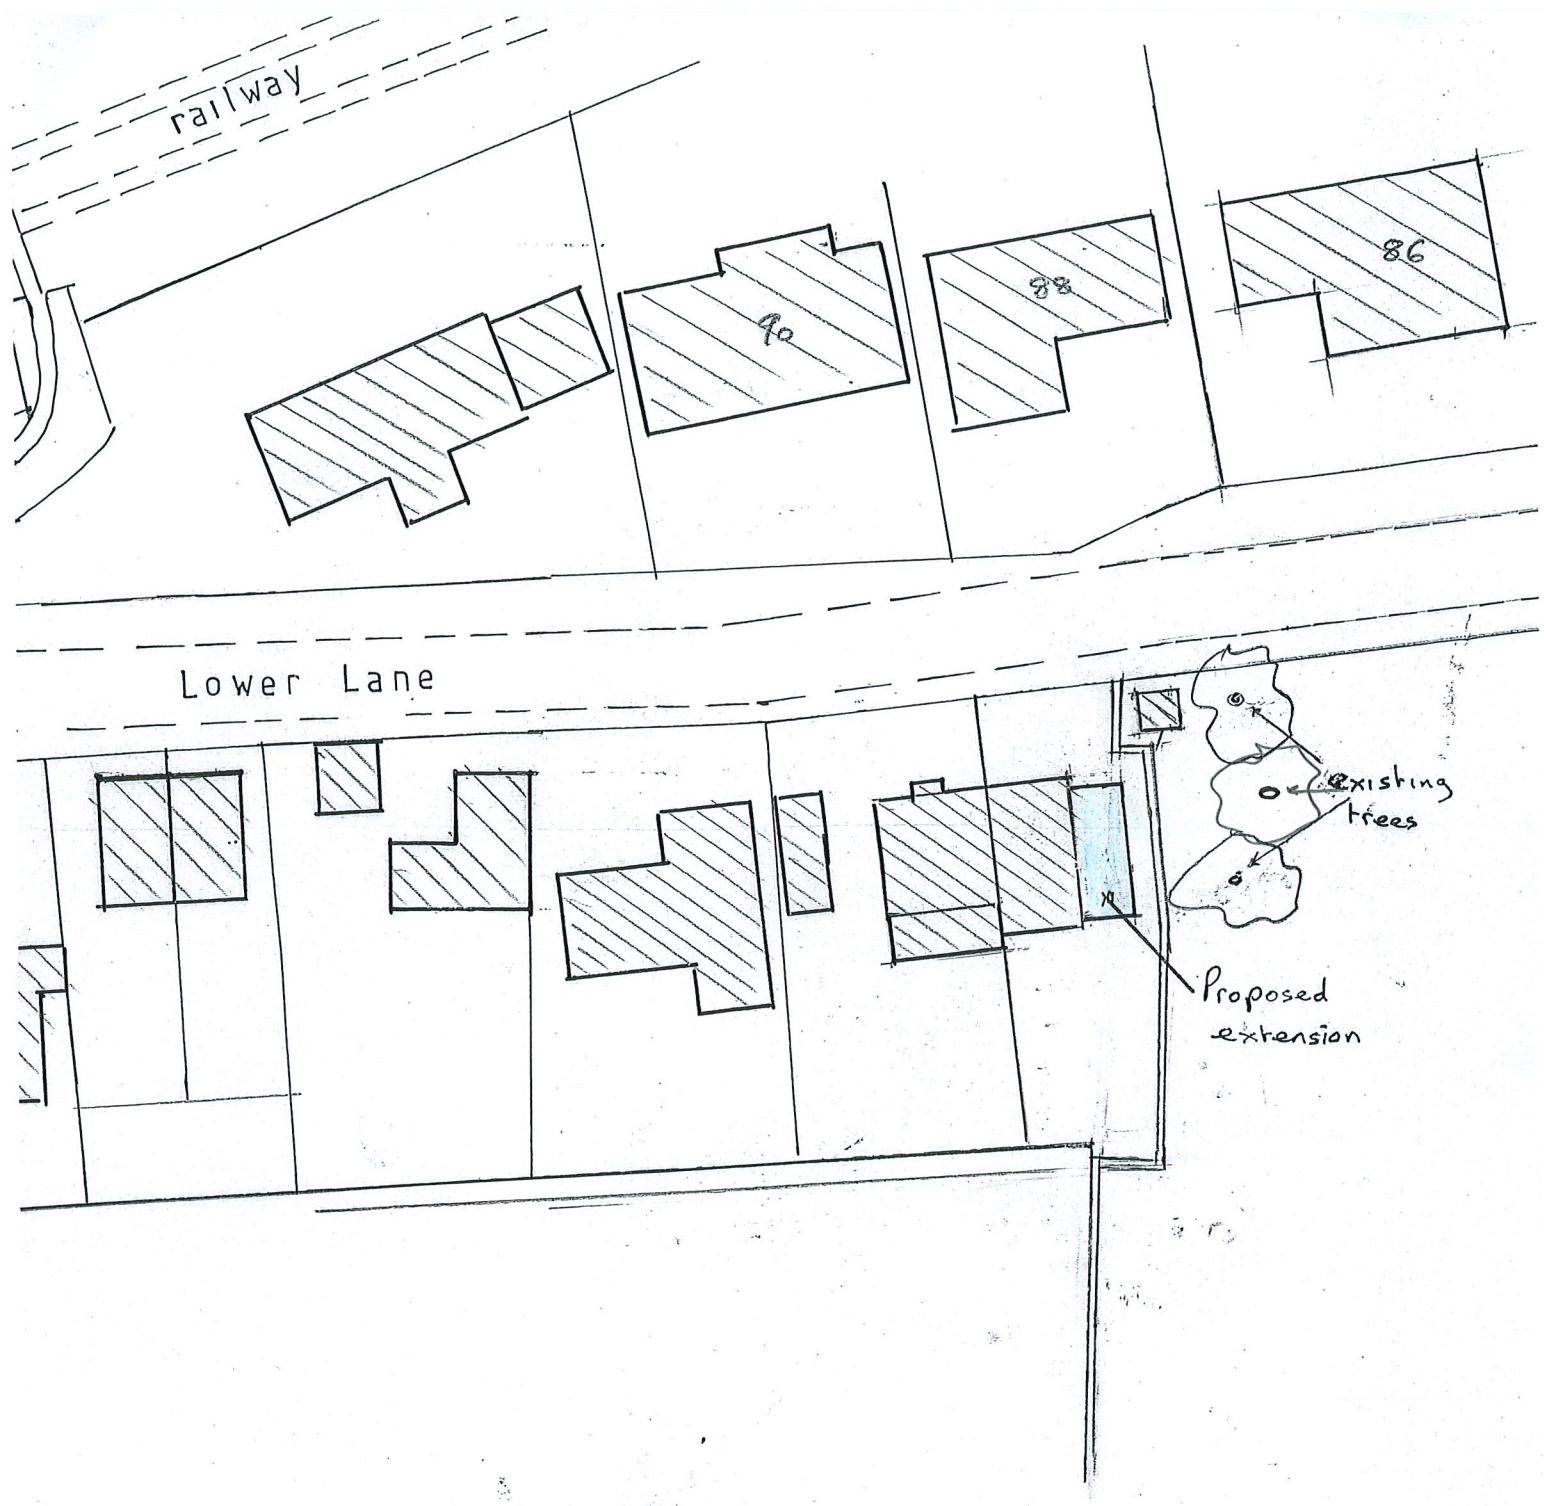

site plan

including adjoining properties

1 : 500

0 10 20 30 40

N

drg no 23 • 2/3