

This drawing is the property of Nick Marriott Associates. By accepting delivery of this drawing the recipient hereby agrees that the information contained within this drawing, in whole or in part, is confidential and the property of Nick Marriott Associates and that it will not reproduce or redistribute such drawing, discuss the information contained herein or make reproductions without the prior written approval of Nick Marriott Associates and will hold all information relating to this drawing in confidence.

THIS IS A SCALE DRAWING.
For construction purposes -rely only on figured dimensions!

Lower Ground

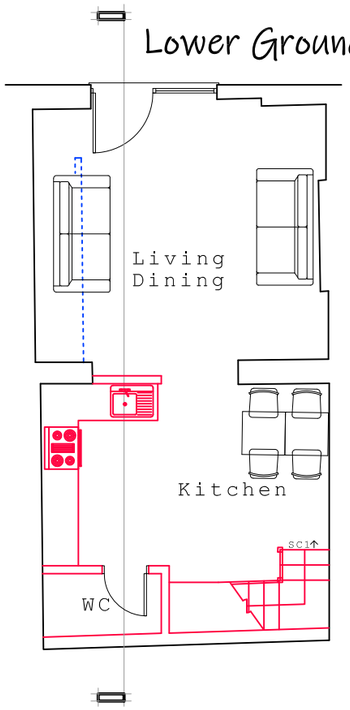


Upper Ground

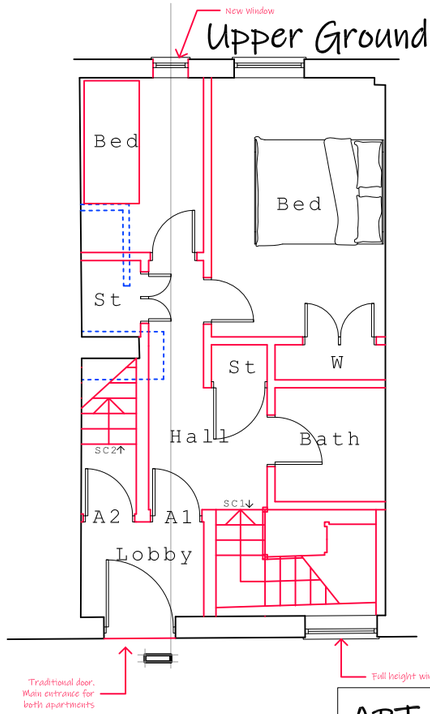


APT One

First Floor

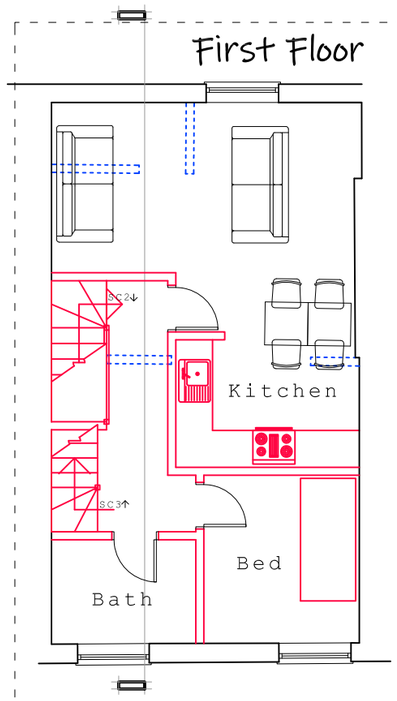


APT two

Attic Floor

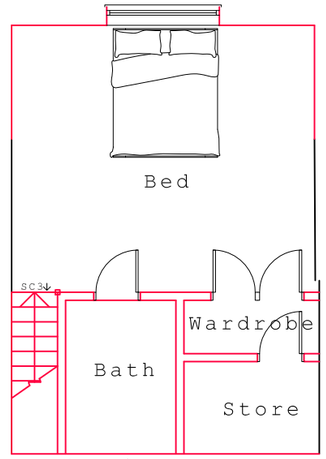


0m 1 2 3 4 5 10
Scale 1:100


Front Elevation

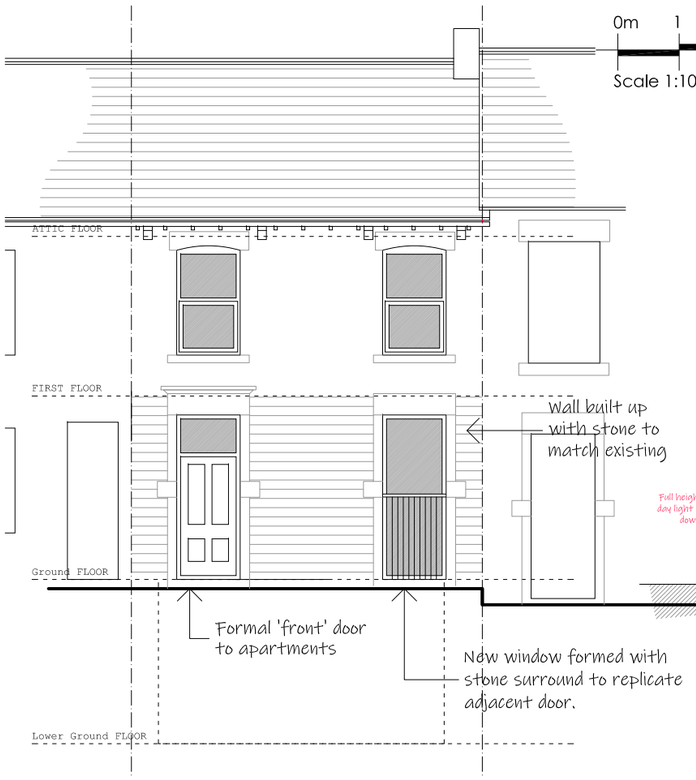

Cross section

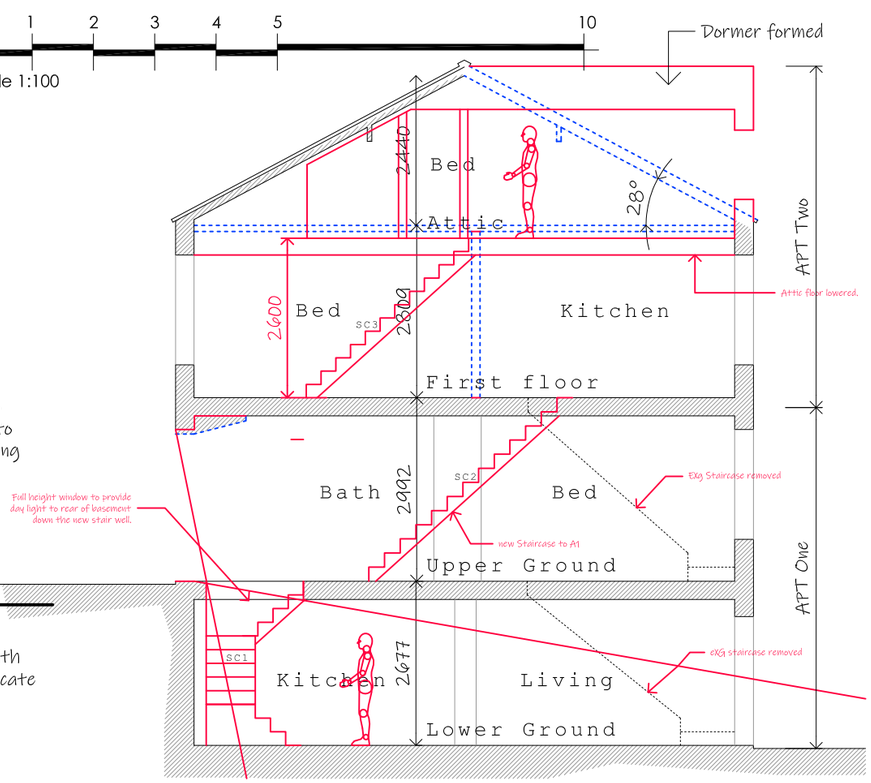

Rear Elevation

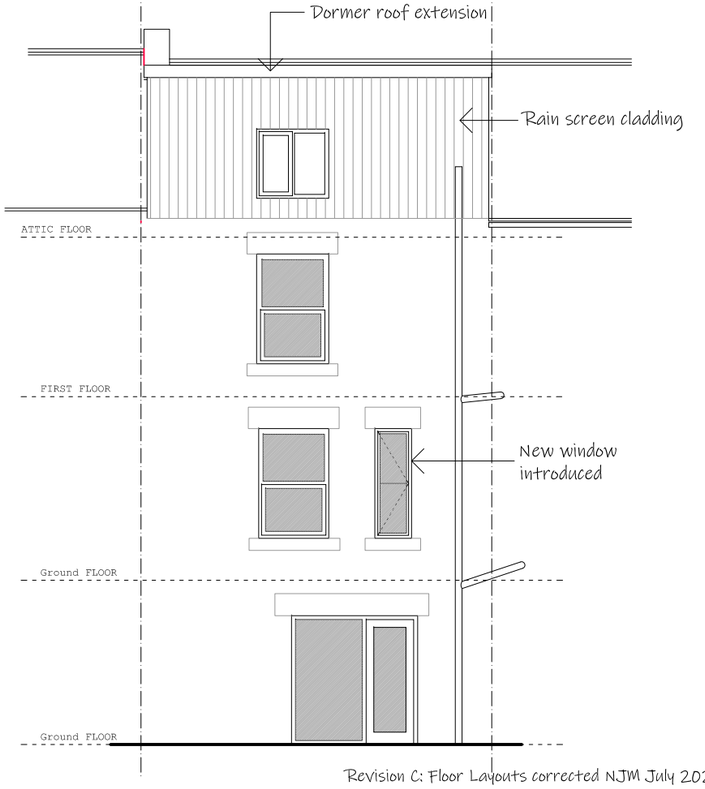

Revision C: Floor Layouts corrected NJM July 2023
Revision B:Lower ground floor corrected NJM June 2023
Revision A:Submission drawing NJM May 2023

Client	Project	drawing title	scale	drawing number	rev
Fitzpatrick-Baxby	Former Business unit - New Mills	PROP Details	1:100 date May 2023	2308-02	C

info@nickmarriott.co.uk | www.nickmarriott.co.uk
Tel:01629 814006 | Fax 0871 9001250
NMA Studio 78 Moorhall Bakewell DE45 1FP
nick marriott architecture