


Rev	Description	Date

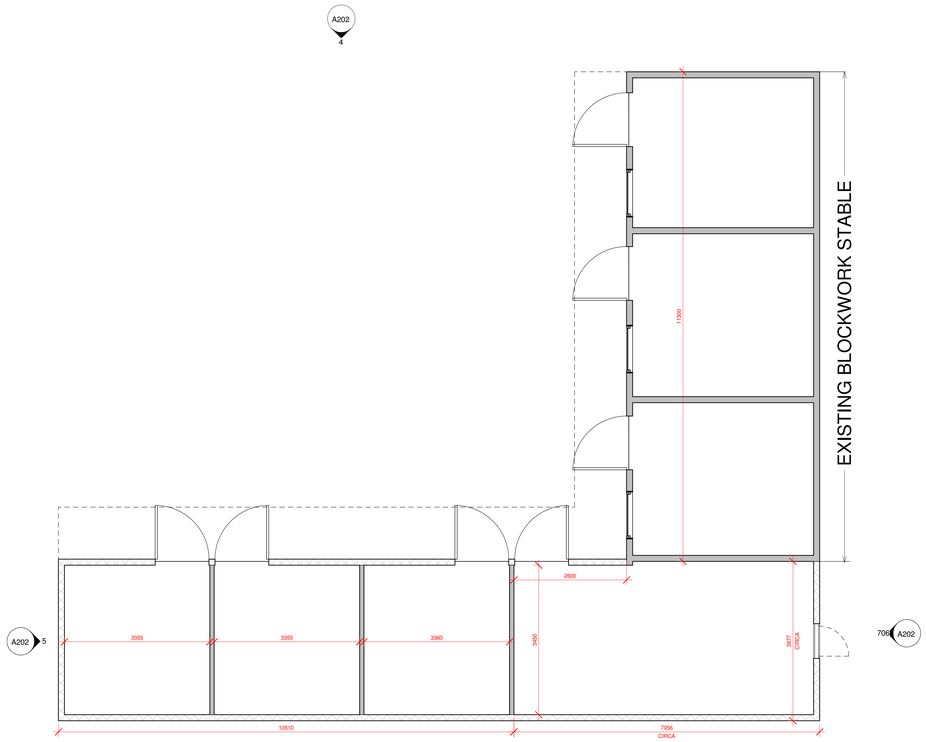


02 STABLE 2 - FLOOR PLAN
1 : 50

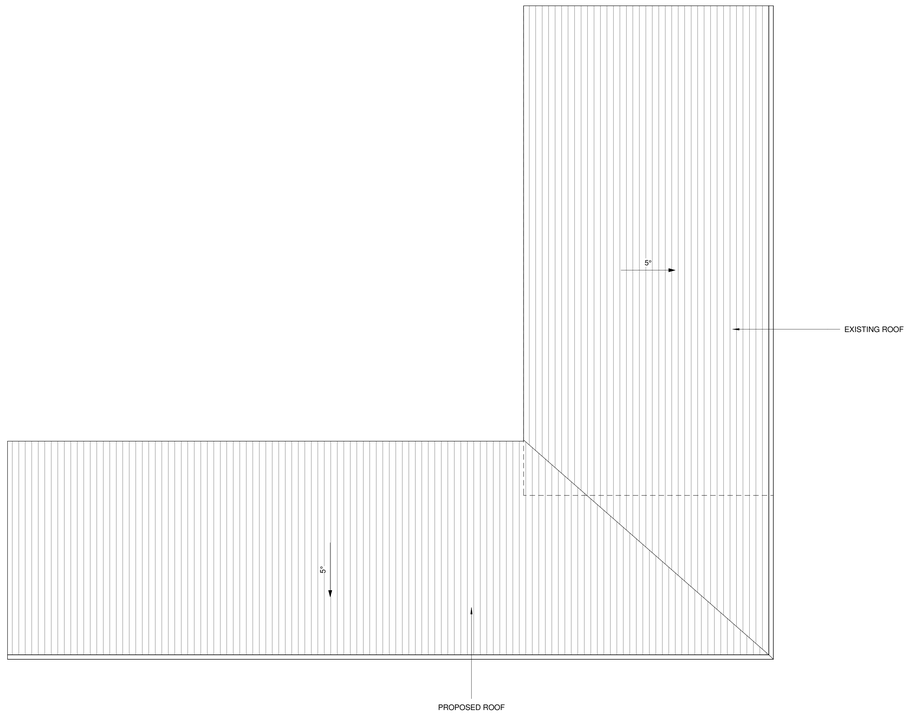


3 STABLE 2 - ROOF PLAN
1 : 50

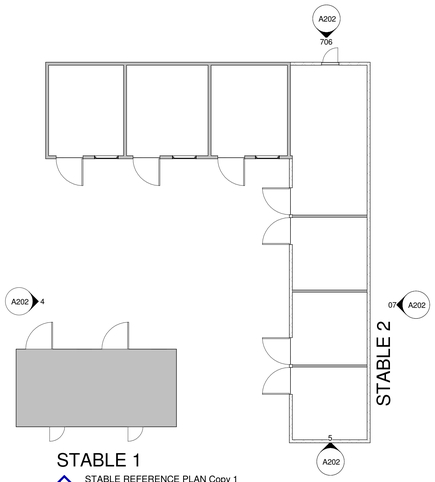


01 STABLE REFERENCE PLAN Copy 1
1 : 100

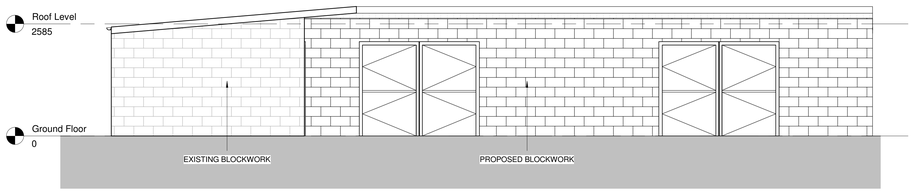


4 STABLE 2 ELEVATION - FRONT 2
1 : 50

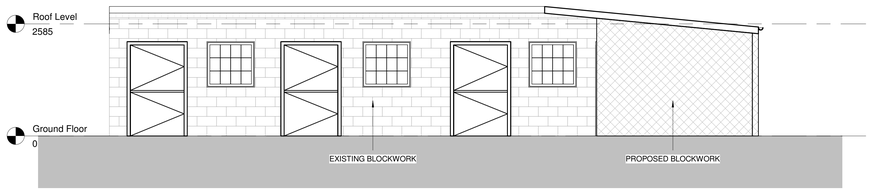

5 STABLE 2 ELEVATION - FRONT
1 : 50

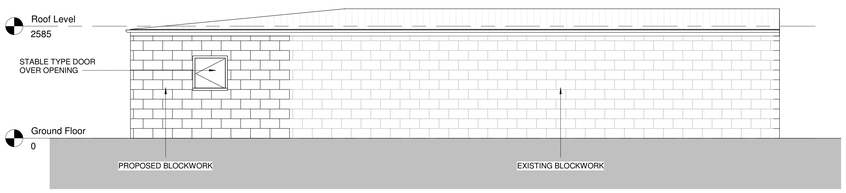

706 STABLE 2 REAR ELEVATION 2
1 : 50

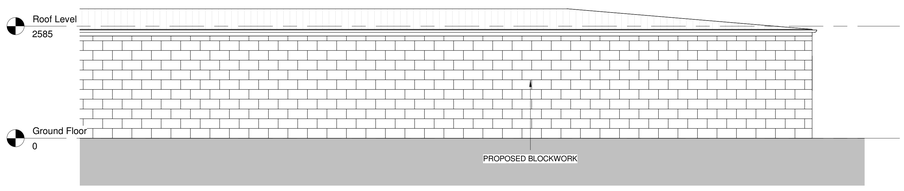

07 STABLE 2 REAR-ELEVATION
1 : 50

Scale 1 : 50
0 0.5 1 2.5 5 m

Figured dimensions only to be taken from this drawing.
All contractors must visit the site and be responsible for checking all setting out dimensions and notifying the architect of any discrepancies prior to any manufacture or construction work.

NOTES:

STATUS	PURPOSE OF ISSUE

SLH Home Design
E: info@slhhomedesign.co.uk W: www.slhhomedesign.co.uk

PROJECT
STABLES RENOVATION

TITLE
STABLE 2 - PROPOSED PLANS AND ELEVATIONS

ADDRESS
21 PARK ROAD
GLOSSOP, SK13 2AH

DRAWN BY	CHECKED BY	DATE
sh	SH	03-05-2023

SCALE (@ A1)	PROJECT NUMBER
As indicated	2091

DRAWING NUMBER	REV
A202	

Scale 1 : 50
0 0.5 1 2.5 5 m

07/08/2023 17:44:19