

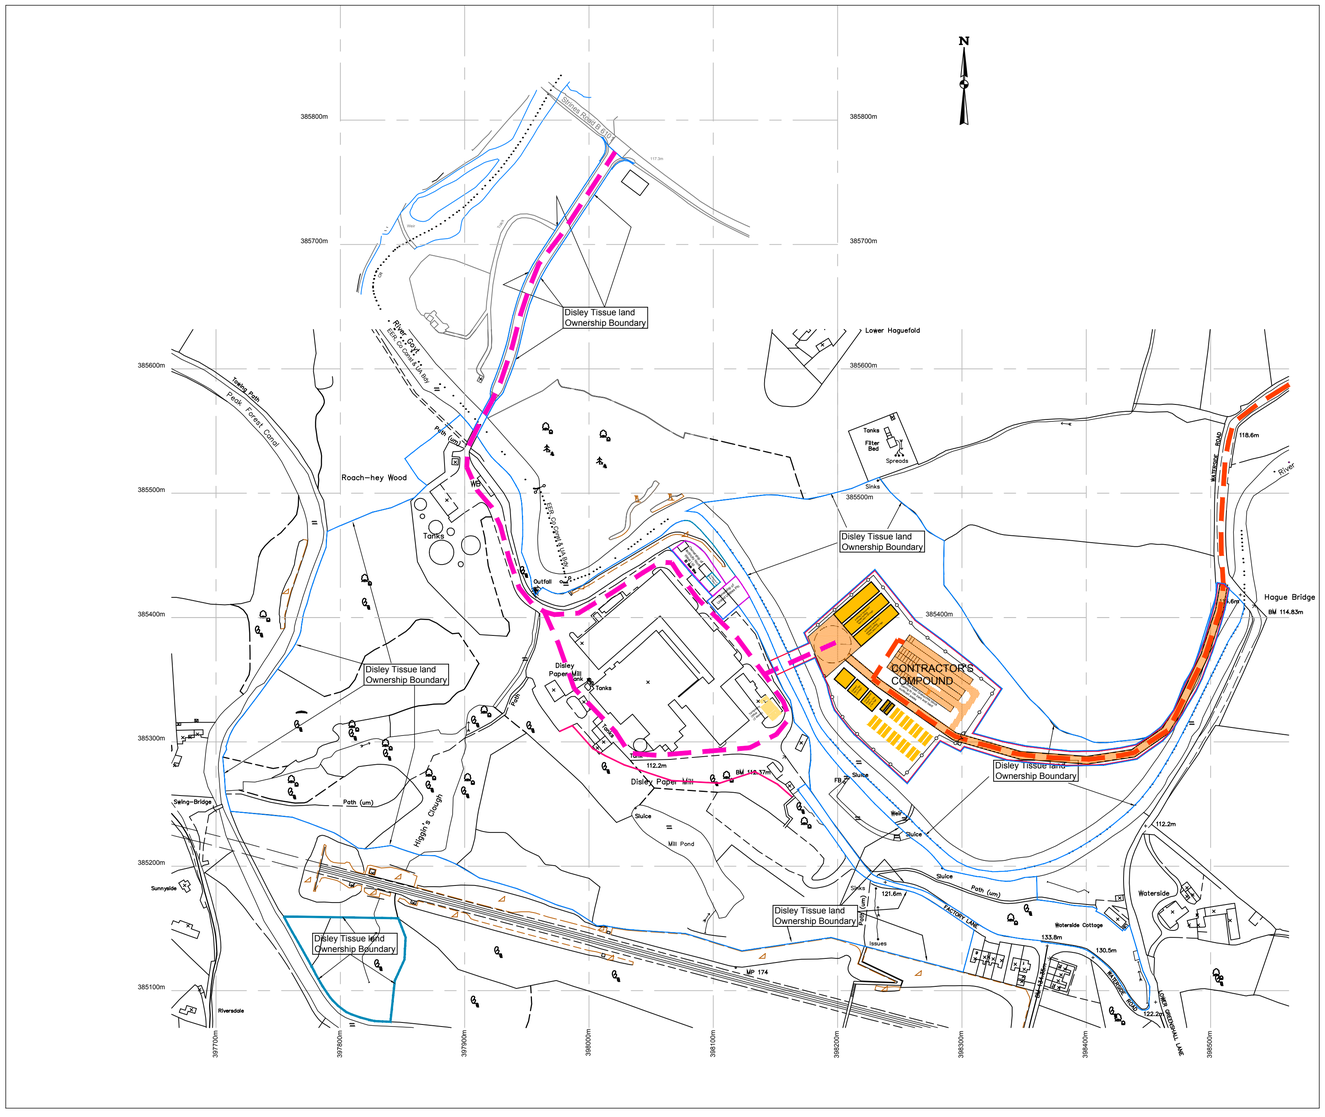


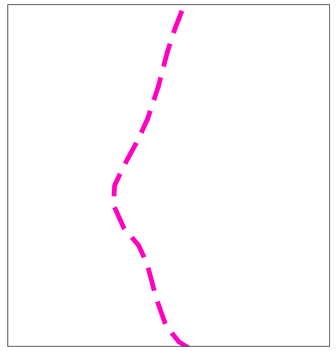

Contractor's
HGV Traffic Route
off Strines Road

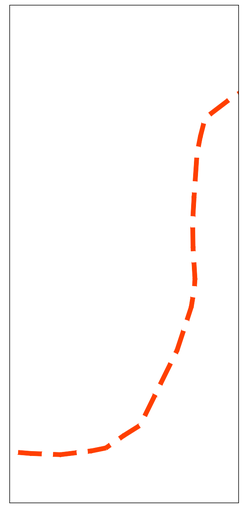

Contractor's
Cars/Vans Traffic Route
off Waterside Road

Site PLan showing Contractor's Access Routes
Scale 1:2500

Revision	Description	Date	Rev. By
A	Boundaries amended as RPS comments	10.05.19	L.R

Rutter Johnson
Consulting Civil & Structural Engineers
Link House, 273 Crown Lane, Horwich, Bolton, BL6 5HY.
Tel: 01204 675550 Fax: 01204 695172
E-mail: enquiries@rutterjohnson.co.uk
Web: www.rutterjohnson.co.uk

Northwood Disley Tissue

PM2 Project - Contractor's Compound

Northwood Disley Tissue
Waterside Mill
Disley, Stockport

Scale	Date	Drawn By
1:2500 @ A1	Feb 2019	L Rutter
Drg No.	Rev.	Checked By
10065-04	A	

This drawing is copyright of Rutter Johnson. Reproduction is only permitted by prior arrangement.