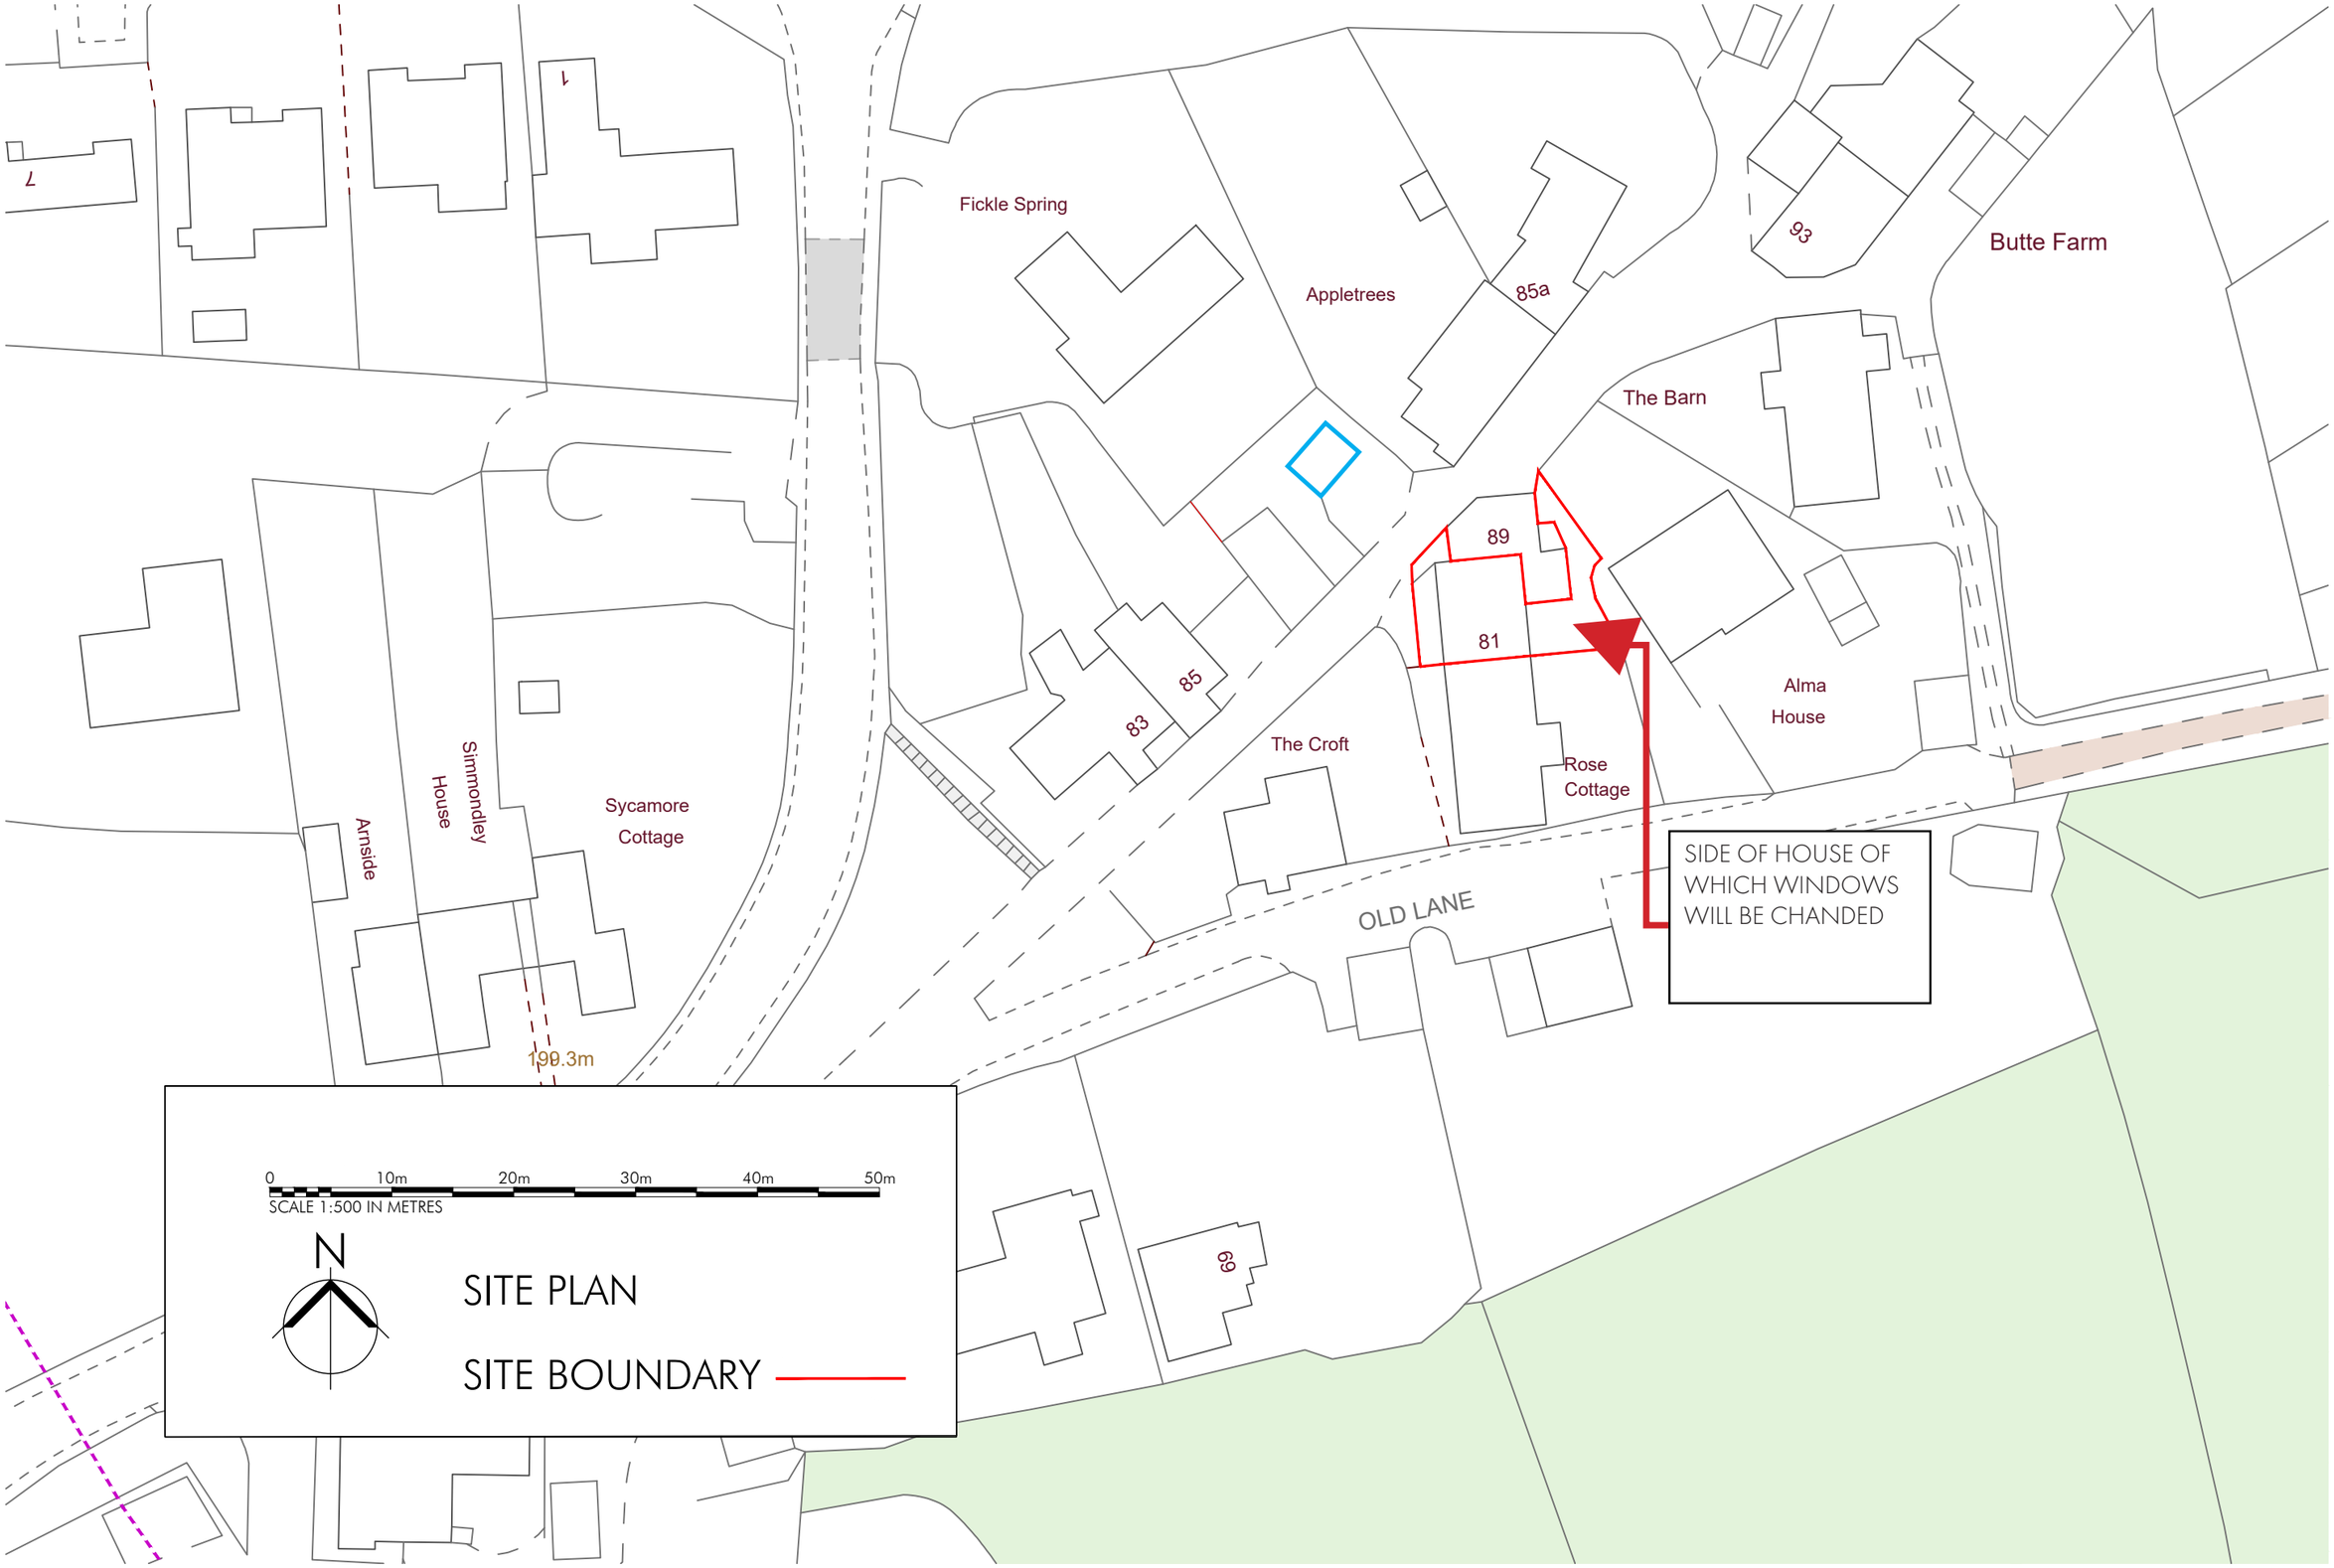

7
1
Fickle Spring
Appletrees
85a
93
Butte Farm
The Barn
89
81
85
83
The Croft
Alma
House
Rose
Cottage
Simmondley
House
Sycamore
Cottage
Armside
OLD LANE
SIDE OF HOUSE OF
WHICH WINDOWS
WILL BE CHANDED
199.3m
69
0
10m
20m
30m
40m
50m
SCALE 1:500 IN METRES
N
SITE PLAN
SITE BOUNDARY