



Location Plan
Scale 1:1250

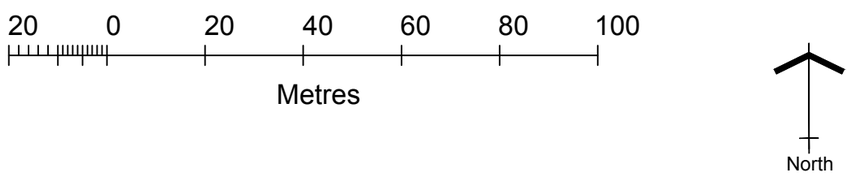

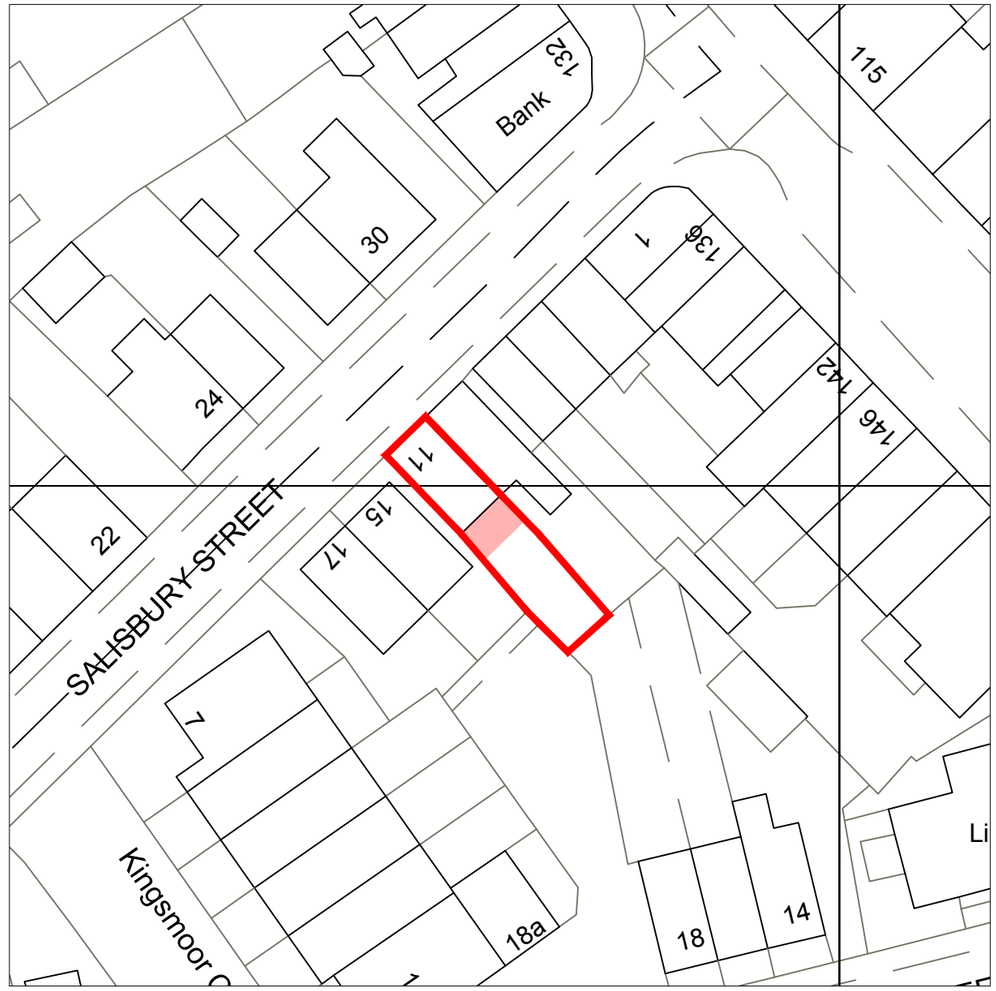

Site Plan
Scale 1:500

Red line boundary

Area of proposal

© Crown copyright and database rights 2023 OS 100035409
Reproduction in whole or in part is prohibited
without the permission of Ordnance Survey.

THIS DRAWING IS NOT TO BE COPIED OR REPRODUCED
WITHOUT THE PRIOR WRITTEN CONSENT OF PLANMART LTD.

PLANMART

Address:

Mrs Clare Savory
11 Salisbury Street, Hadfield, Glossop, Derbyshire, SK13 1NP

Project:

Proposed single storey rear extension and velux windows to front elevation

Title:

Location Plan

Scale: 1:1250 & 1:500 @ A3

Drawn:	Date:
C.K.	October 2023
Project no.: 3235	**Drawing no.:** 3235-004

PLANMART LIMITED
9, GEORGE STREET, GLOSSOP, DERBYSHIRE SK13 8AY.
TEL: 01457 863153