
Notes

Jennings Design Associates take no responsibility for any dimensions obtained by scaling from this drawing. If no dimension is shown the recipient must ascertain the dimension specifically from the Architect or by site measurement. Supplying this drawing in digital form is solely for convenience and no reliance must be placed on digital data. All data must be checked against hard copy. Dimensions must be checked on site. Any discrepancies must be reported to the Architect immediately. This drawing is copyright of Jennings Design Associates.

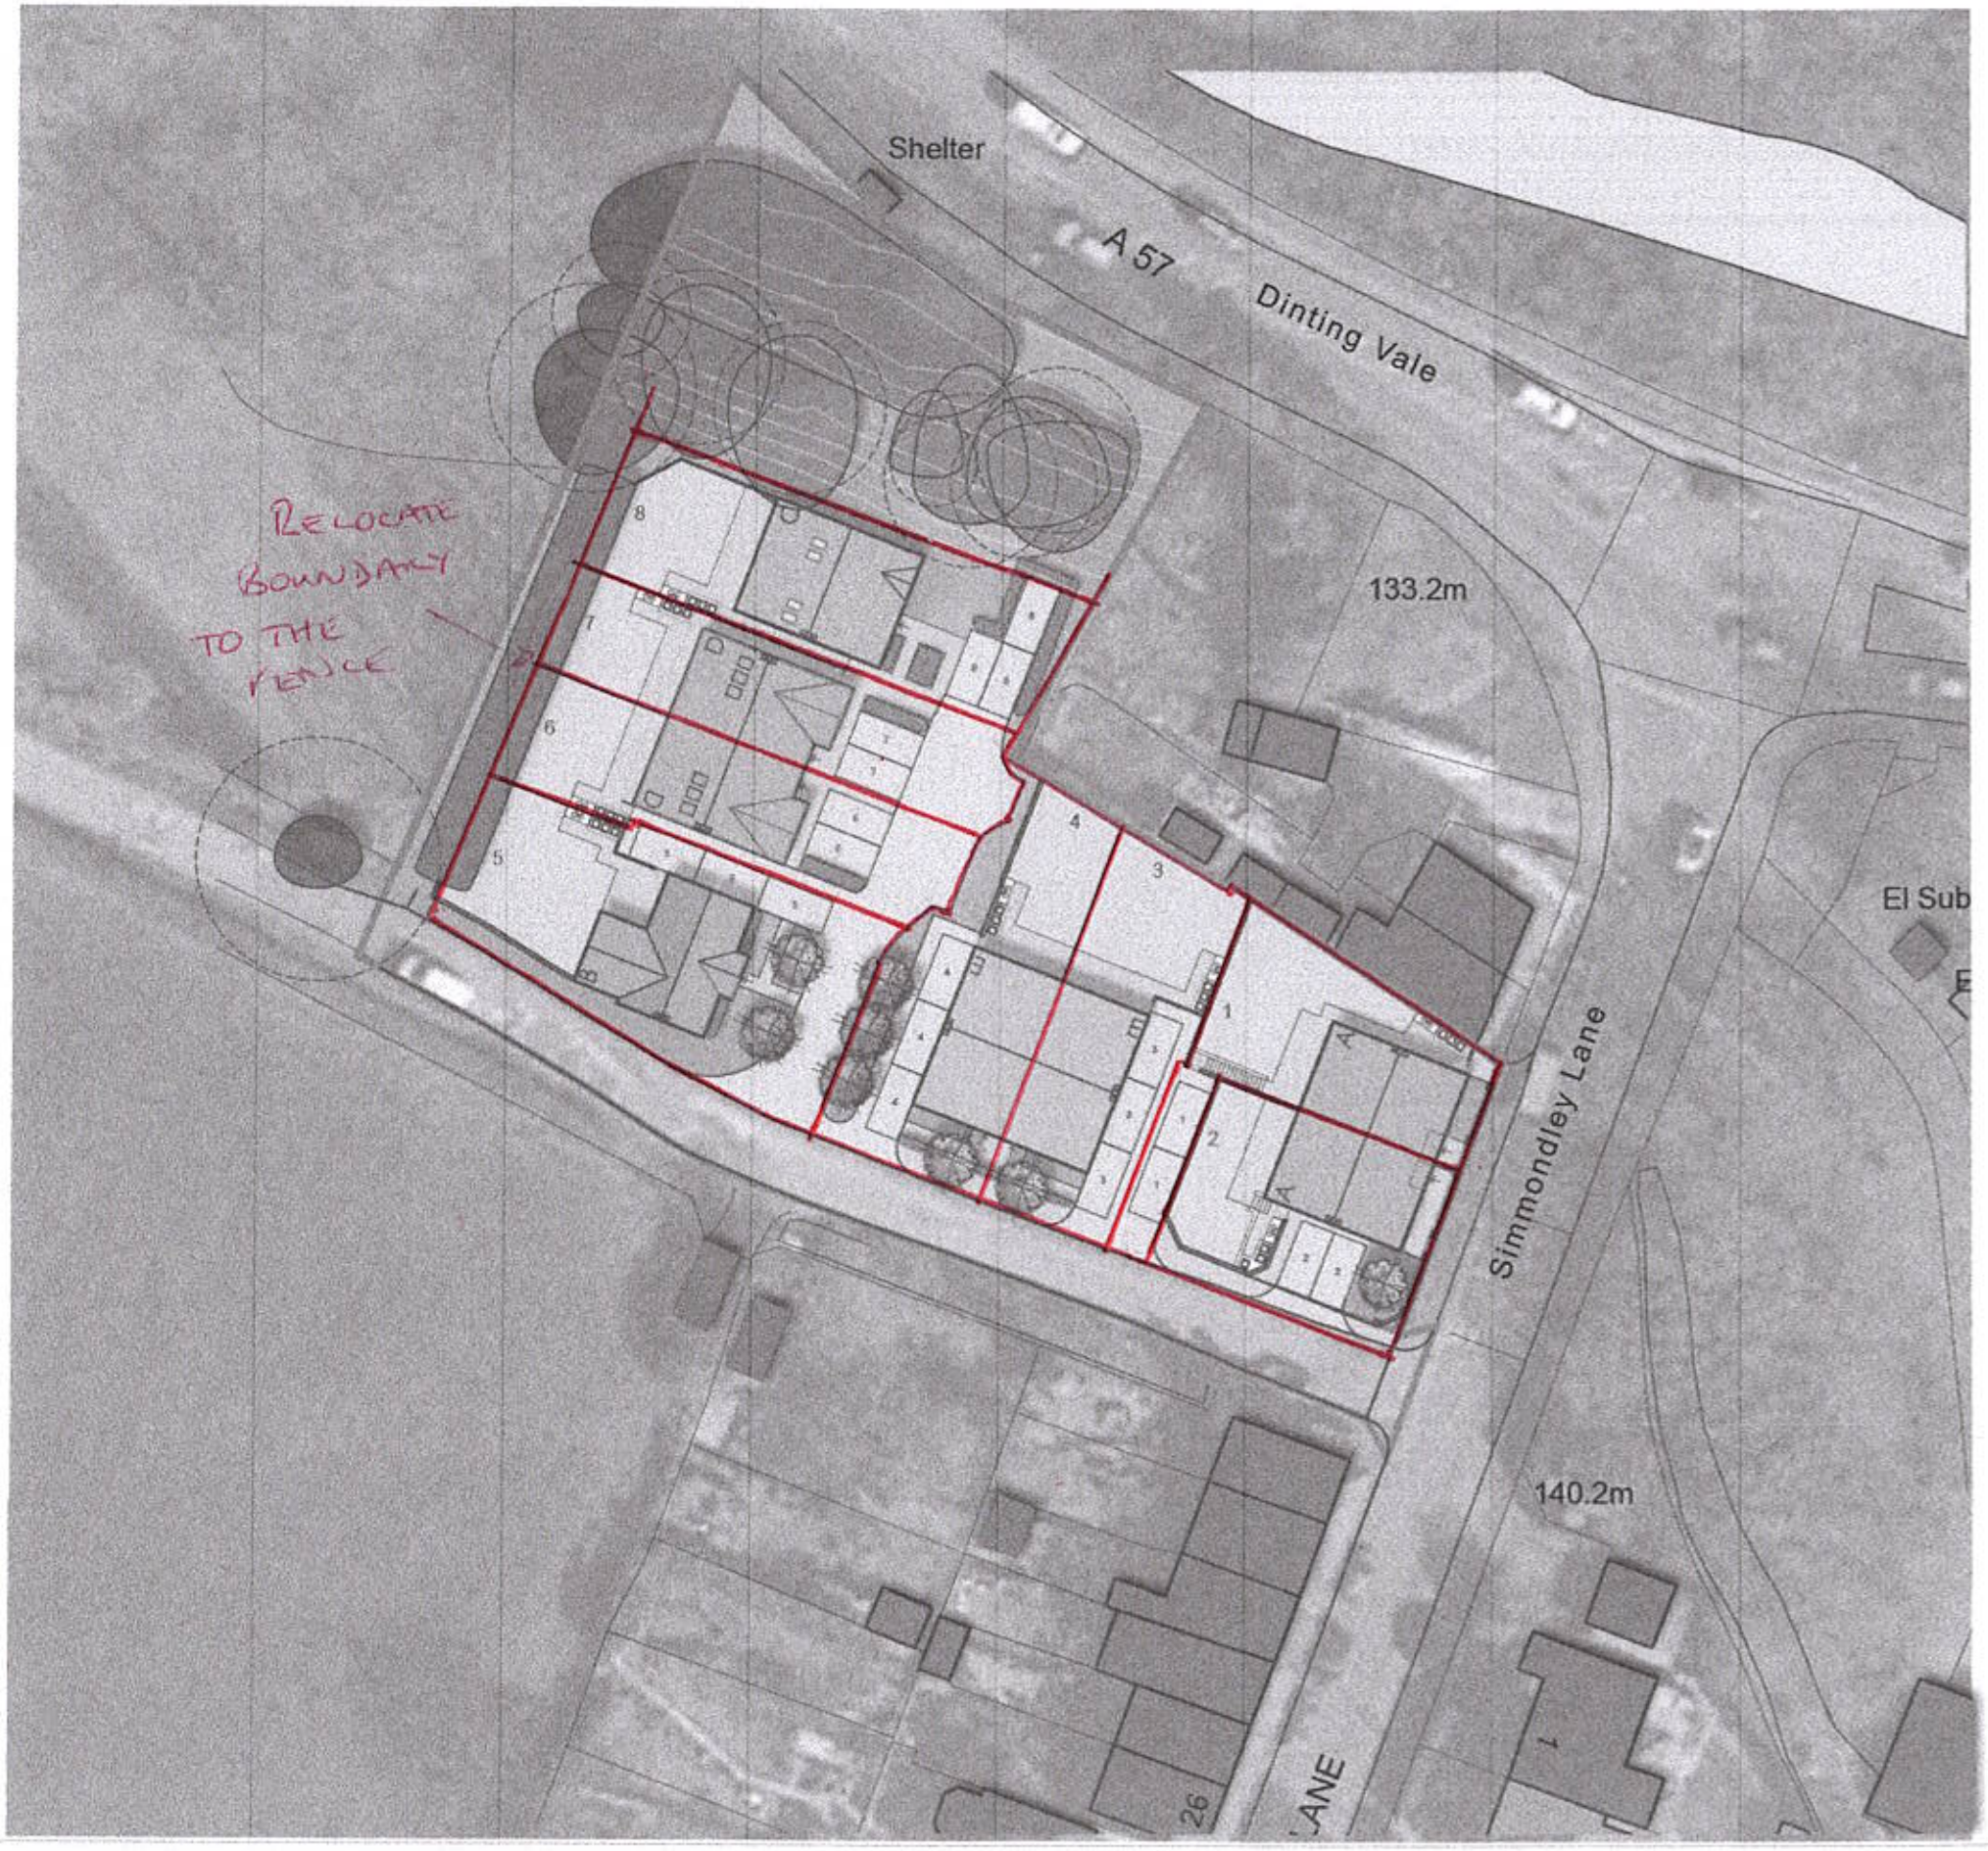

Rev	Description	Date	By
I	Plots 5-7 moved away further from existing trees	30.06.2023	SJB
H	Red Edge updated to reflect land registry boundary	19.06.2023	SJB
G	General updates to match access drawing	05.05.2023	SJB
F	2m x 2m pedestrian Vis splays incorporated into parking for plots 1-4	05.05.2023	SJB
E	Parking to plots 1&2 moved to avoid direct access from Simmondley	27.04.2023	SJB
D	Additional parking demarked to plots 3,4,5 & 8 following planning comments	09.02.2023	SJB
C	Housetype E introduced and mix altered.	24.11.2022	SJB
B	Housetype D and Footpath alongside cobbles introduced.	24.11.2022	SJB
A	Updated to reflect site ownership	26.07.2022	SJB
-	Initial Issue	-	-

jda architects
info@jda-architects.com
www.jda-architects.com
manchester: 0161 236 5011
liverpool: 0151 665 0112

Client: Mellor Homes Ltd

Project: Simmondley Lane, Glossop

Project status: P - Preliminary

Scale	@ Original Size	Date	Drawn By	Checked By
1:500	A3		SJB	

Job/Unit Number	Drawing Number		
1253	A	DR	001

Description: Proposed Site Plan — Rev: I

Scale 1:500

1:1253 - Simmondley Lane, Glossop\Drawings\Livejobs\1253_A_DR_001 SitePlan.dwg