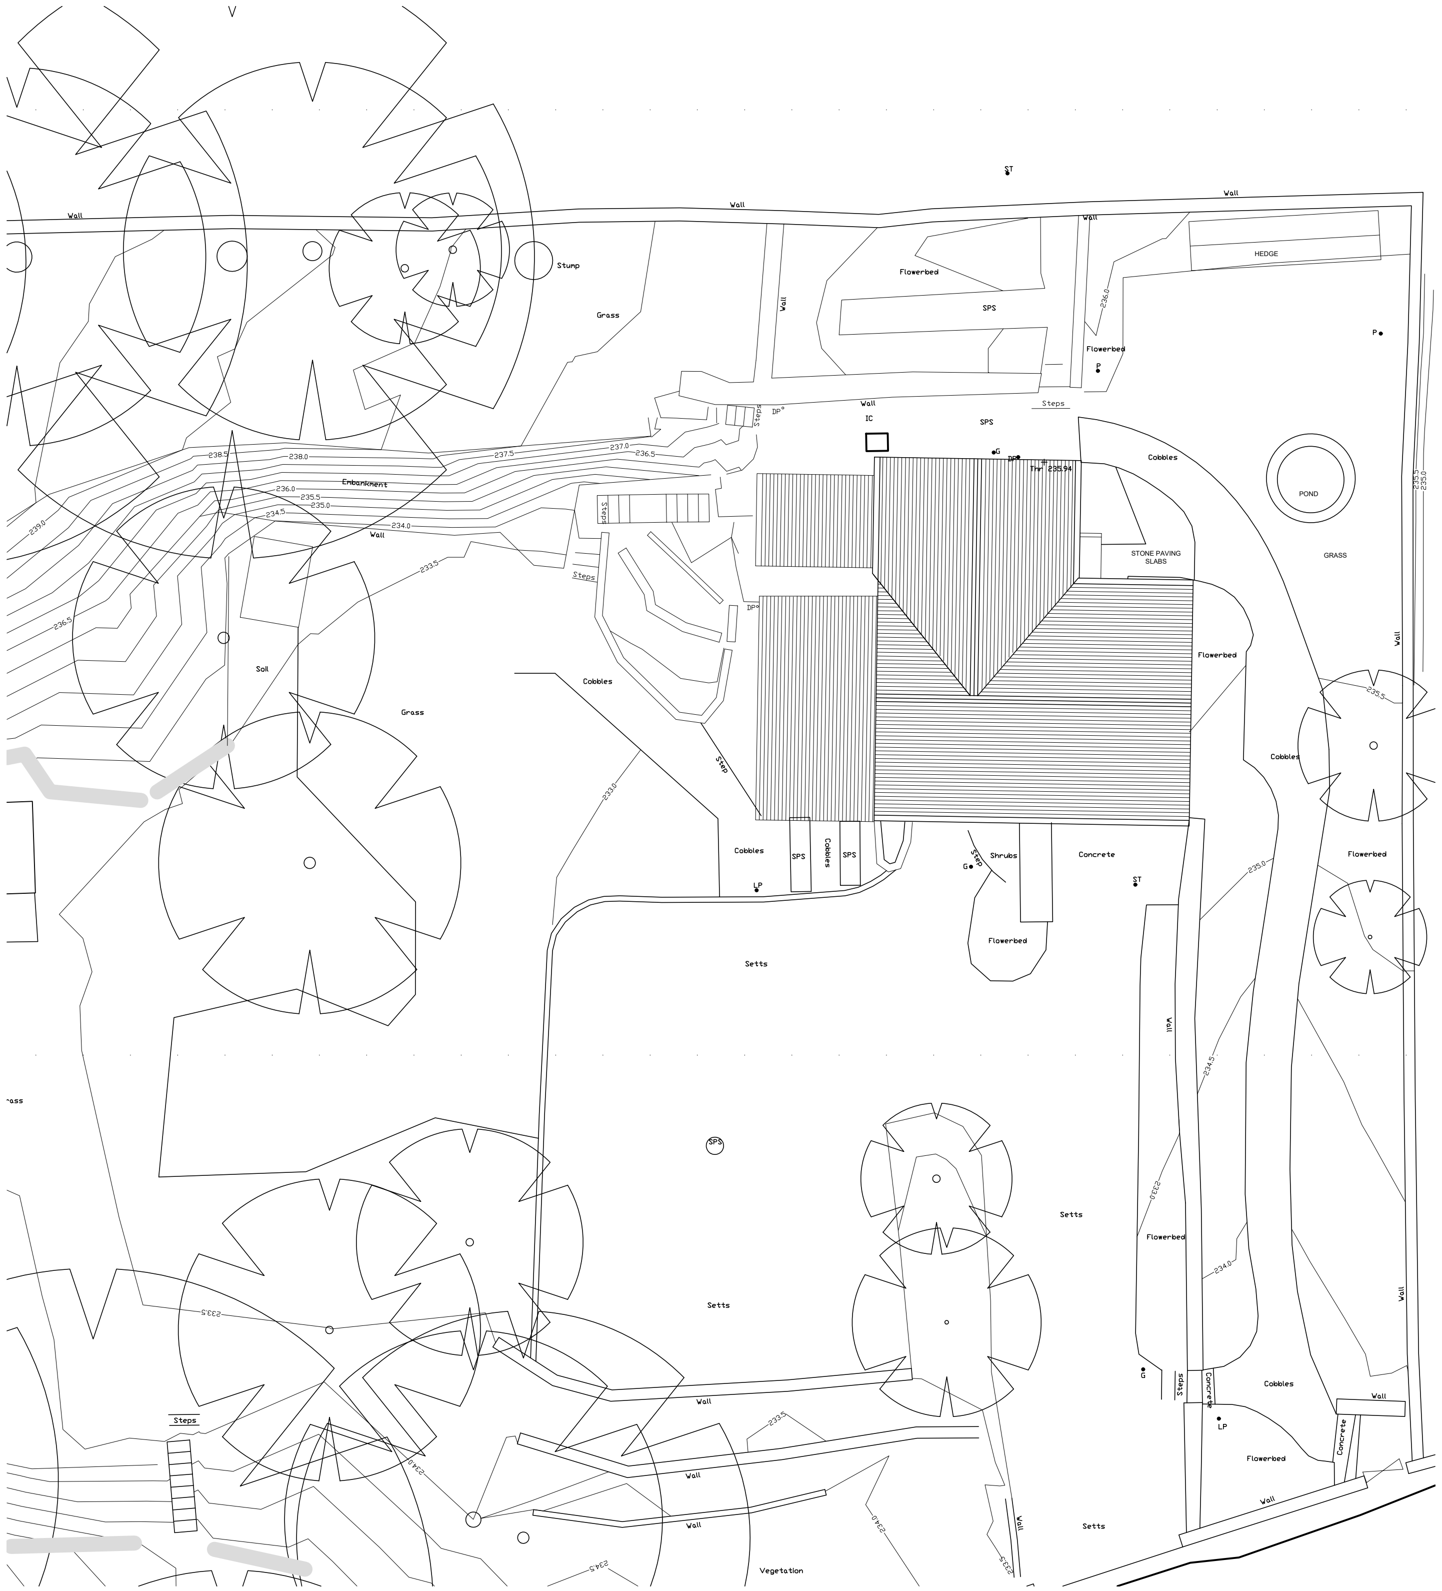

EXISTING SITE PLAN 1:200

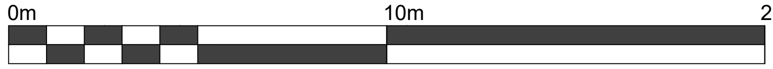

SCALE BAR

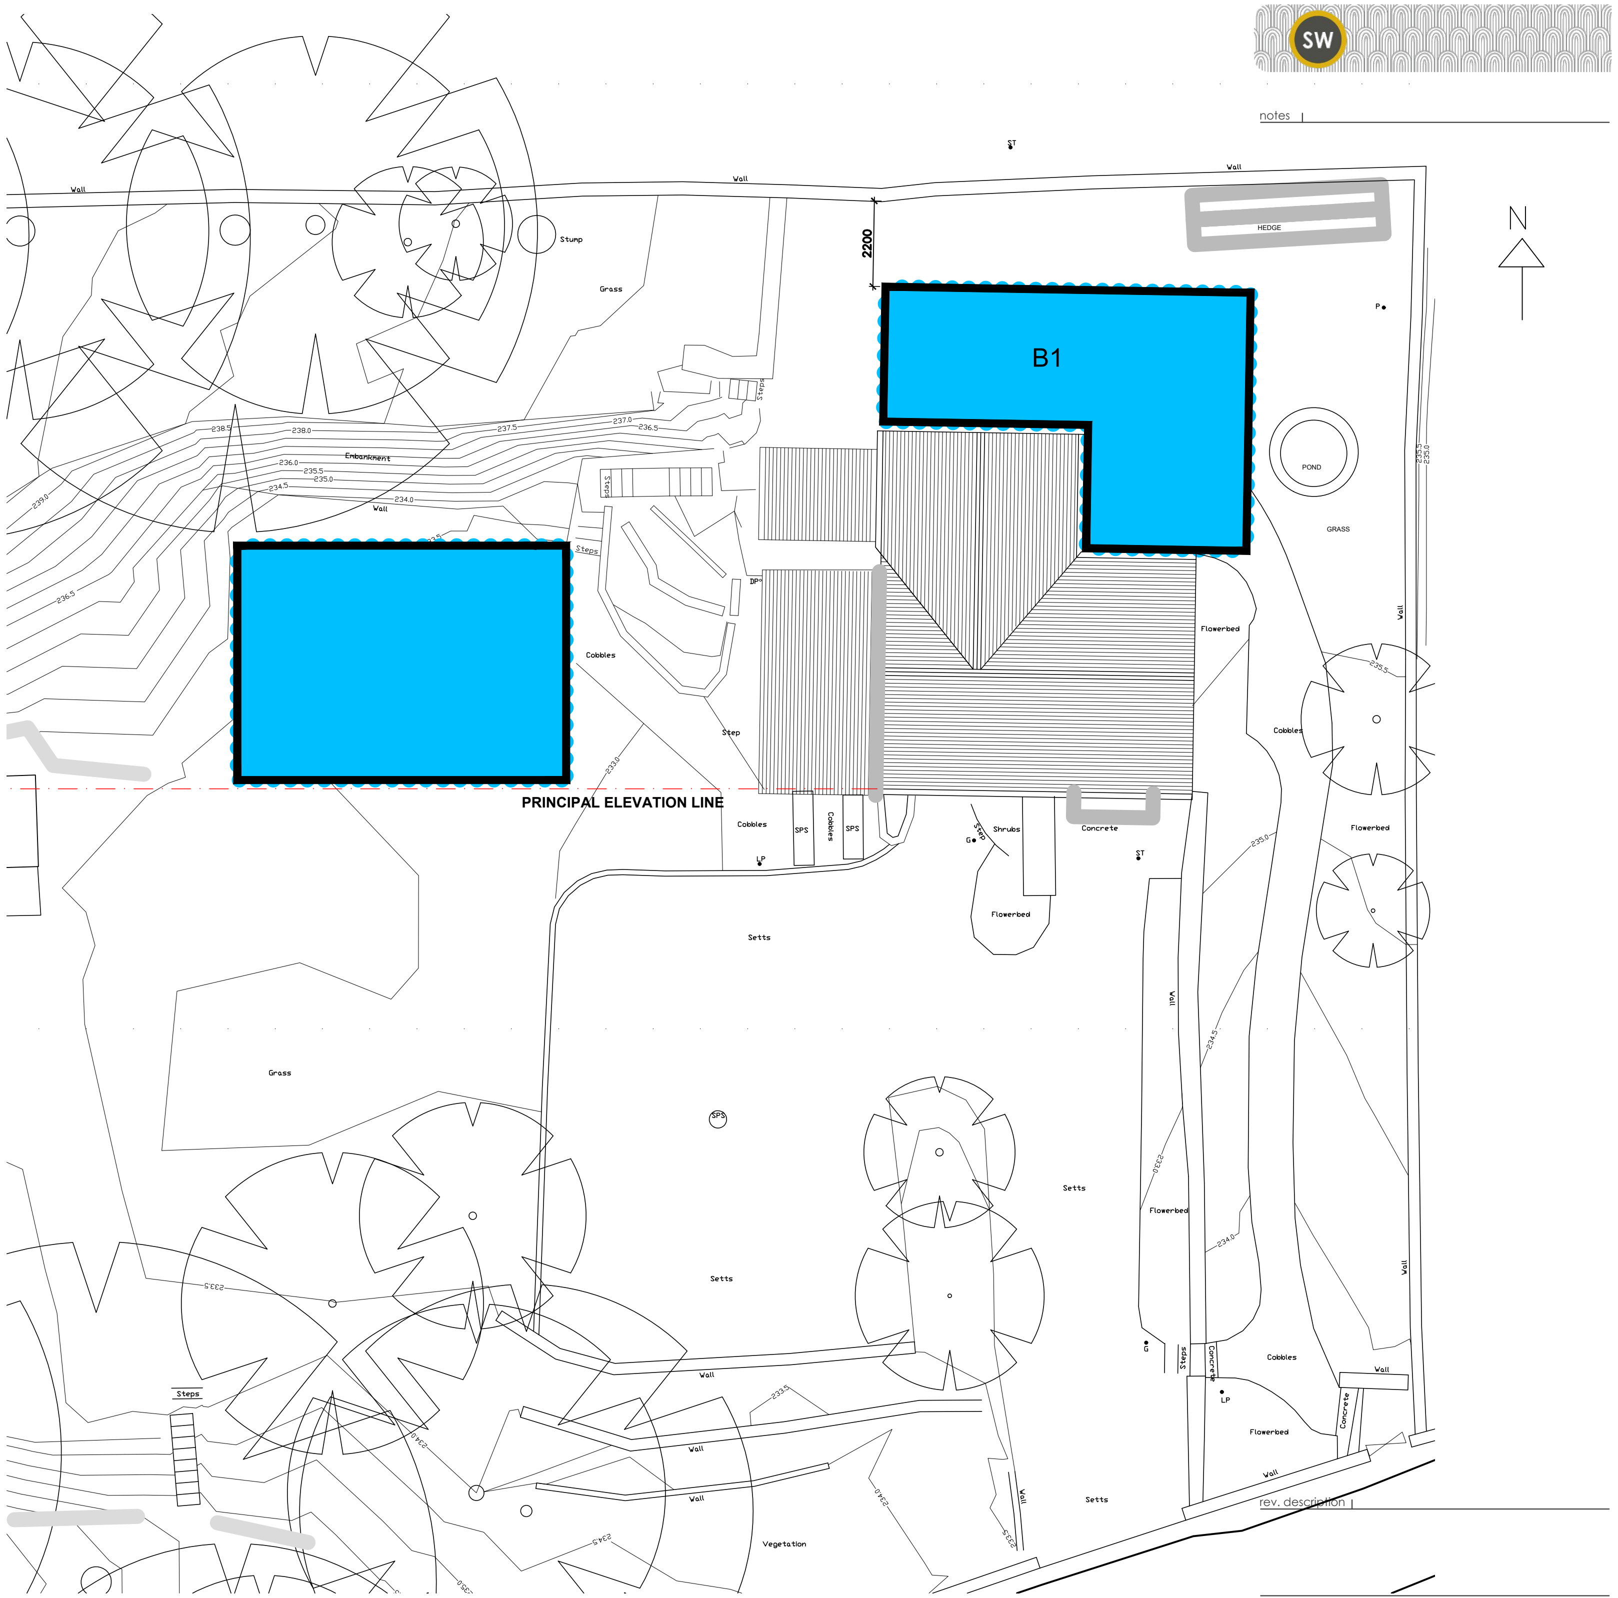

PROPOSED SITE PLAN 1:200

B1 B1 - Building 1
New flat roof orangery
Class E - single storey
2.5m max. eaves height

B2 B2 - Building 2
New dual pitched outbuilding
Class E - single storey
2.5m max. eaves height
4m max. overall height dual pitched

notes

rev. description

client	Mr & Mrs Speakman
project	Lawful Development Quarry Bank, Taxal
drawing title	Existing and Proposed Site Plan
drawing number	SW358LD- 002
revision	–
drawing status	PLANNING
scale	1:200 @A3
date	NOV 23
drawn by	CW
checked by	JS

SlaterWilde Limited Architects & Designers
Tall Trees, 8 Crossings Road, Chapel-en-Le-Frith
High Peak, Derbyshire SK23 9RZ Tel: 07811964516 / 07815529310
e-mail: contact@slaterwilde.co.uk www.slaterwilde.co.uk
SlaterWilde Limited Registered in England No. 07819049