

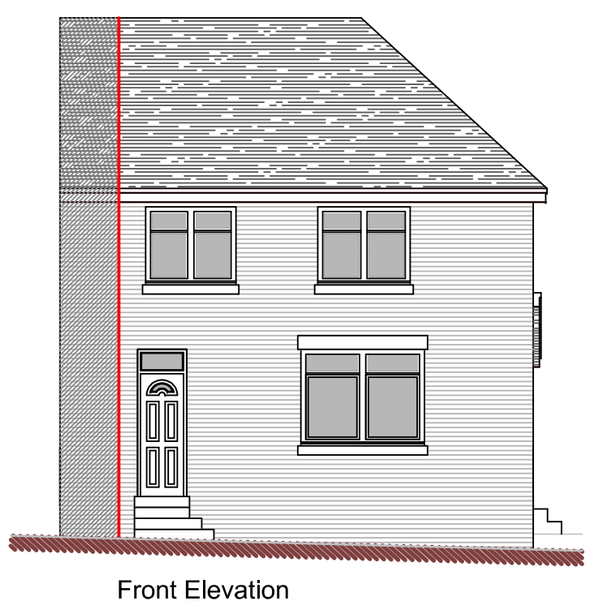



Front Elevation

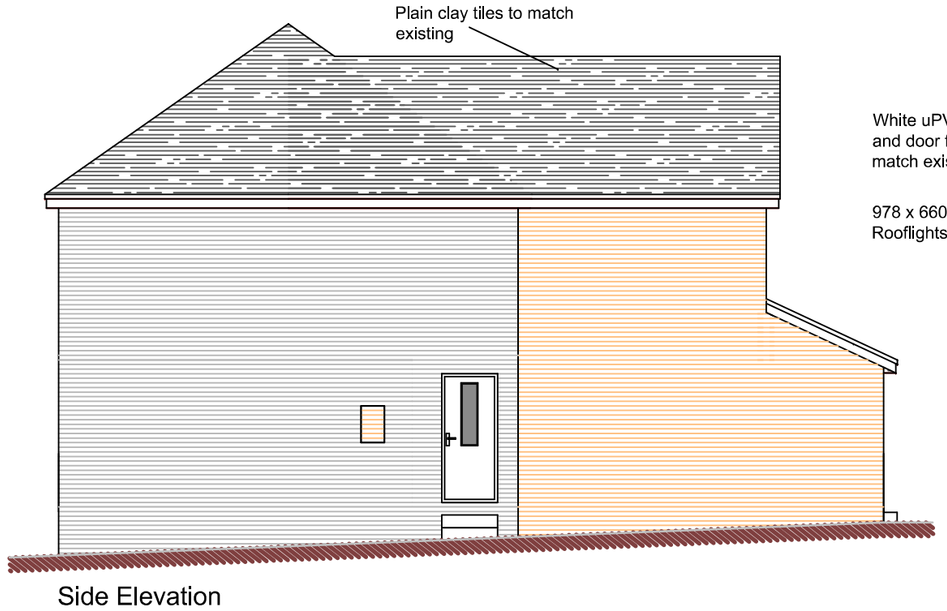

Side Elevation

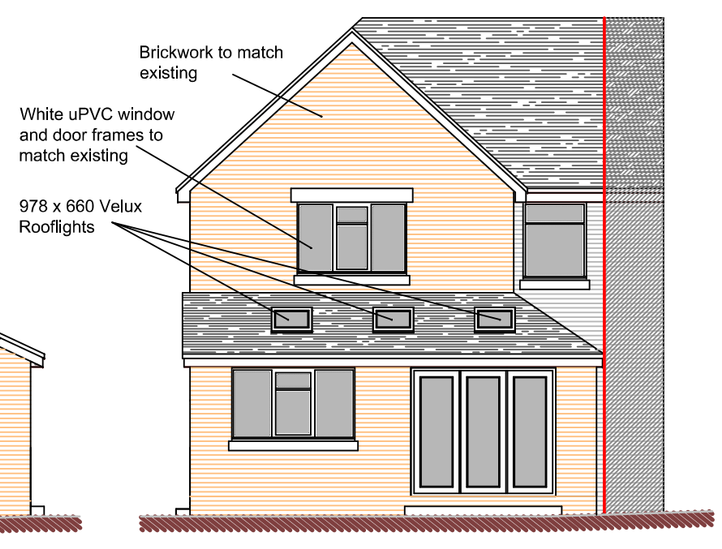

Rear Elevation

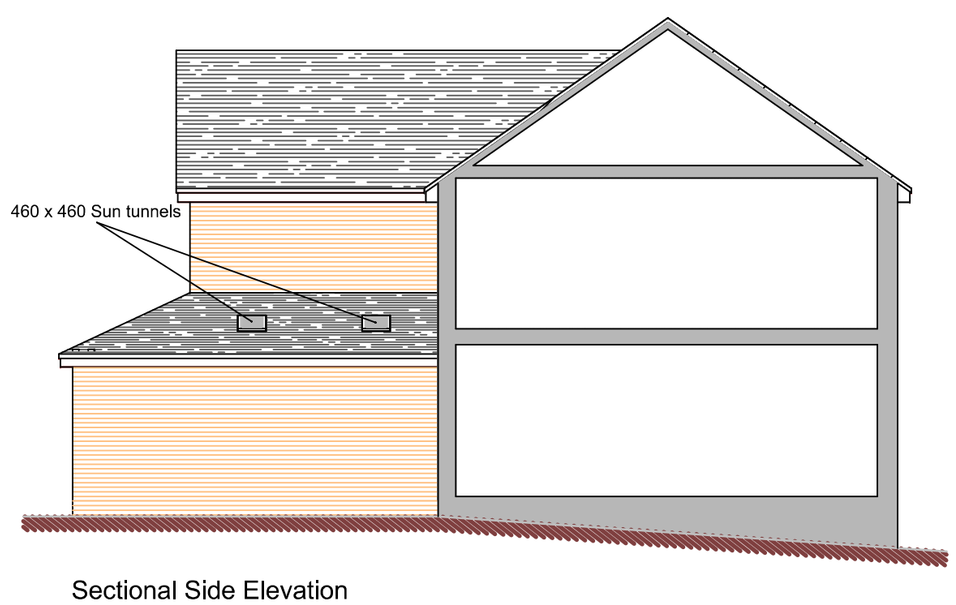


Sectional Side Elevation

Ground Floor Plan

Metres

1 2 3 4 5 10

SCALE 1:100

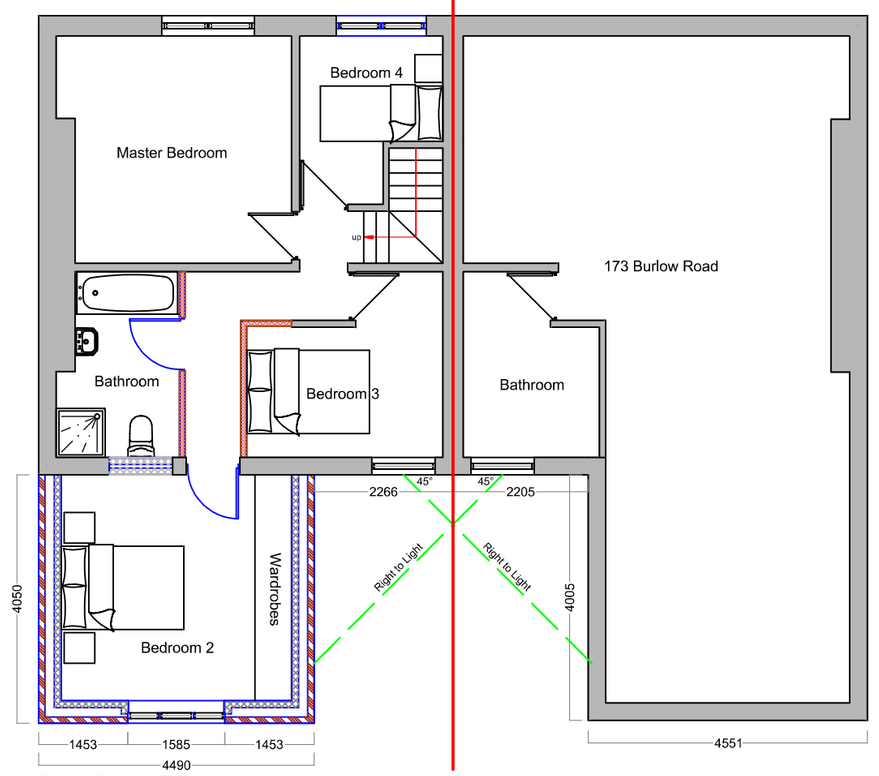

First Floor Plan

DBD Architectural Consultancy Ltd ©2024

1. Copyright is vested with DBD Architectural Consultancy Ltd.

2. All dimensions to be checked on site before proceeding.

3. Contractor to check/adjust dimensions of new work to suit existing conditions.
Do not assume existing structure or details are plumb, square or level.

4. Contractor must notify the architect of any discrepancies before proceeding.

5. All drawings to be read in conjunction with all other consultants drawings and specs.

Rev	Date	Description
D	09.01.24	Minor Amendments
C	11.12.23	Minor Amendments
B	05.12.23	Amendments made following Planners comments
A	05.10.23	Amendments made following comments

DBD Architectural Consultancy

DBD Architectural Consultancy Ltd
50 Broad Street, Leek,
Staffordshire, ST13 5NS
01538 383118
mail@dbdconsultants.co.uk
www.dbdconsultants.co.uk

Client: Mr and Mrs Bainbridge
175Burlow Road
Harpur Hill
SK17 9PR

Project: Two storey rear extension

Title: Plans as Proposed

Stage: Planning

Size	Date	Job No.
A3	14.09.23	2348

Scale: 1:100

Drawing number: PL 03D