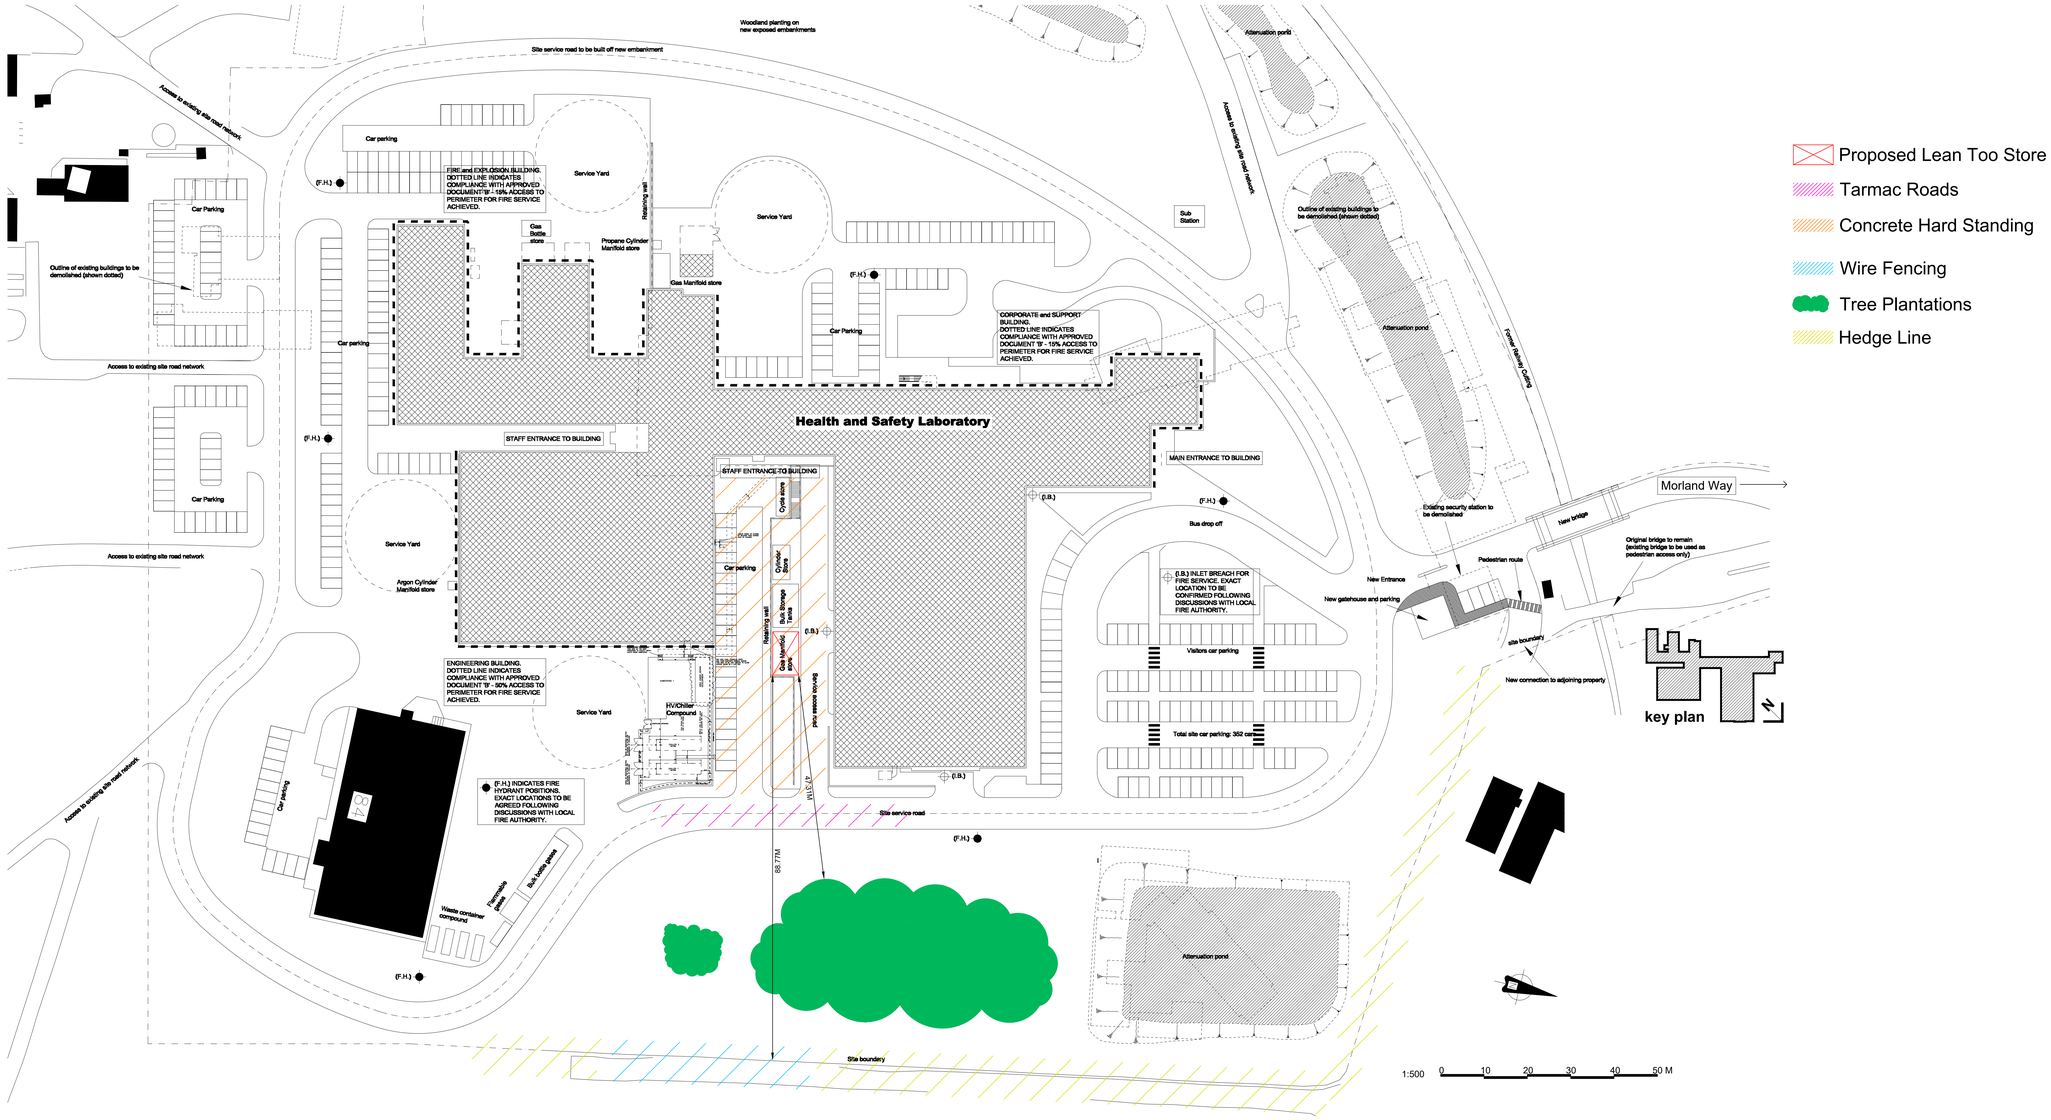

Build 4 Growth Limited Garter Street Sheffield S4 7QX www.b4g.co		A0	SITE PLAN	
DRAWN BY: SB	DATE: 10-01-2024	STATUS : EXISTING	SHEET NUMBER 1 OF 1	DRAWING NUMBER 001 / ISSUE A
CHECK BY: SA	SCALE: 1:500	PROJECT : MITIE		