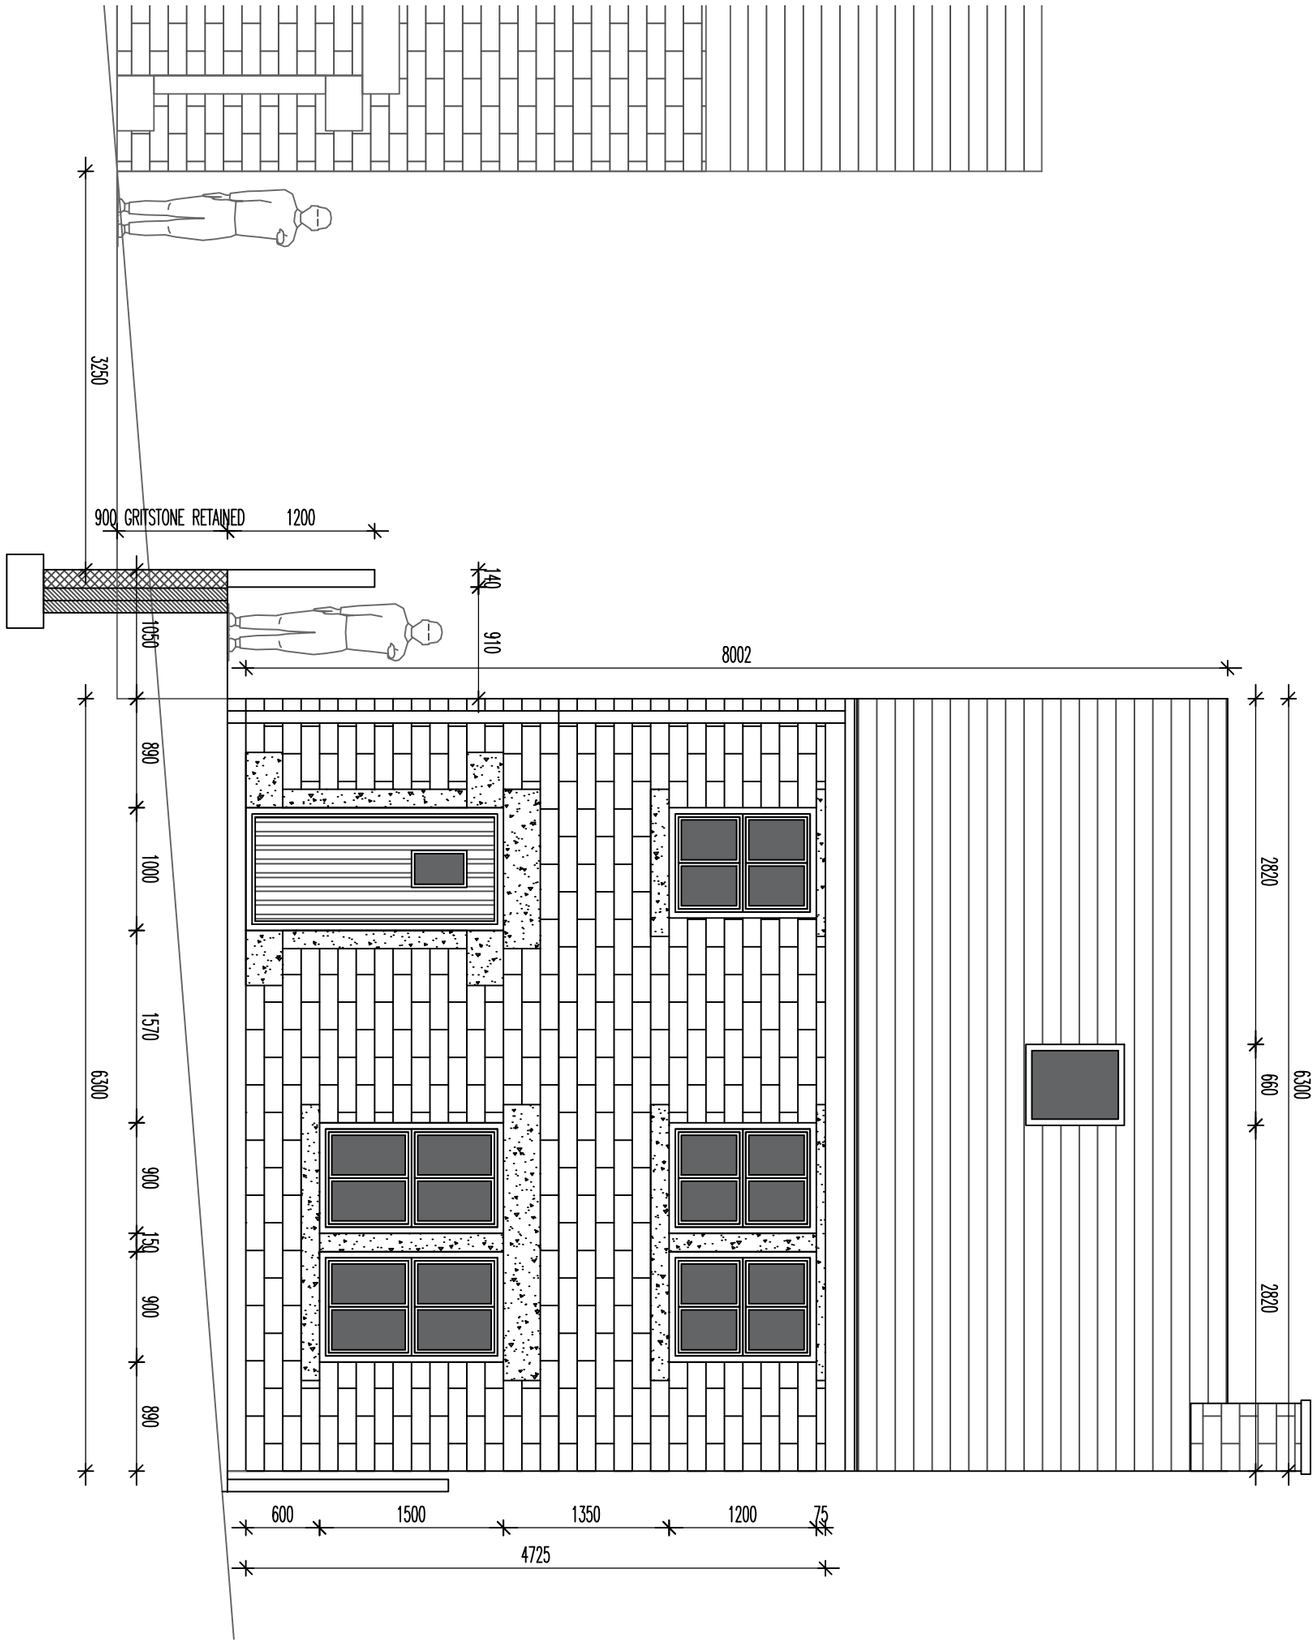


PROPOSED FRONT ELEVATION 1:50

36 BURRFIELDS, CHAPEL

0M 1M 2M 3M

©THIS DRAWING AND THE BUILDING WORKS DEPICTED ARE THE COPYRIGHT OF AJS ARCHITECTURE AND MAY NOT BE REPRODUCED OR AMENDED EXCEPT BY WRITTEN PERMISSION. NO LIABILITY WILL BE ACCEPTED FOR AMENDMENTS MADE BY OTHER PERSONS.

A.J.S ARCHITECTURE

32 carr road.
buxton.
derbyshire.
sk17 6wf.

h: 01298 26062
m: 07794 400237

36 BURRFIELDS

PROPOSED 11

DATE: MAR'24 | 1:50

DRAWN: | CHECKED:

DWG: PROPOSED ELEVATIONS
36 BURRFIELDS
CHAPEL EN LE FRITH

REVISIONS: