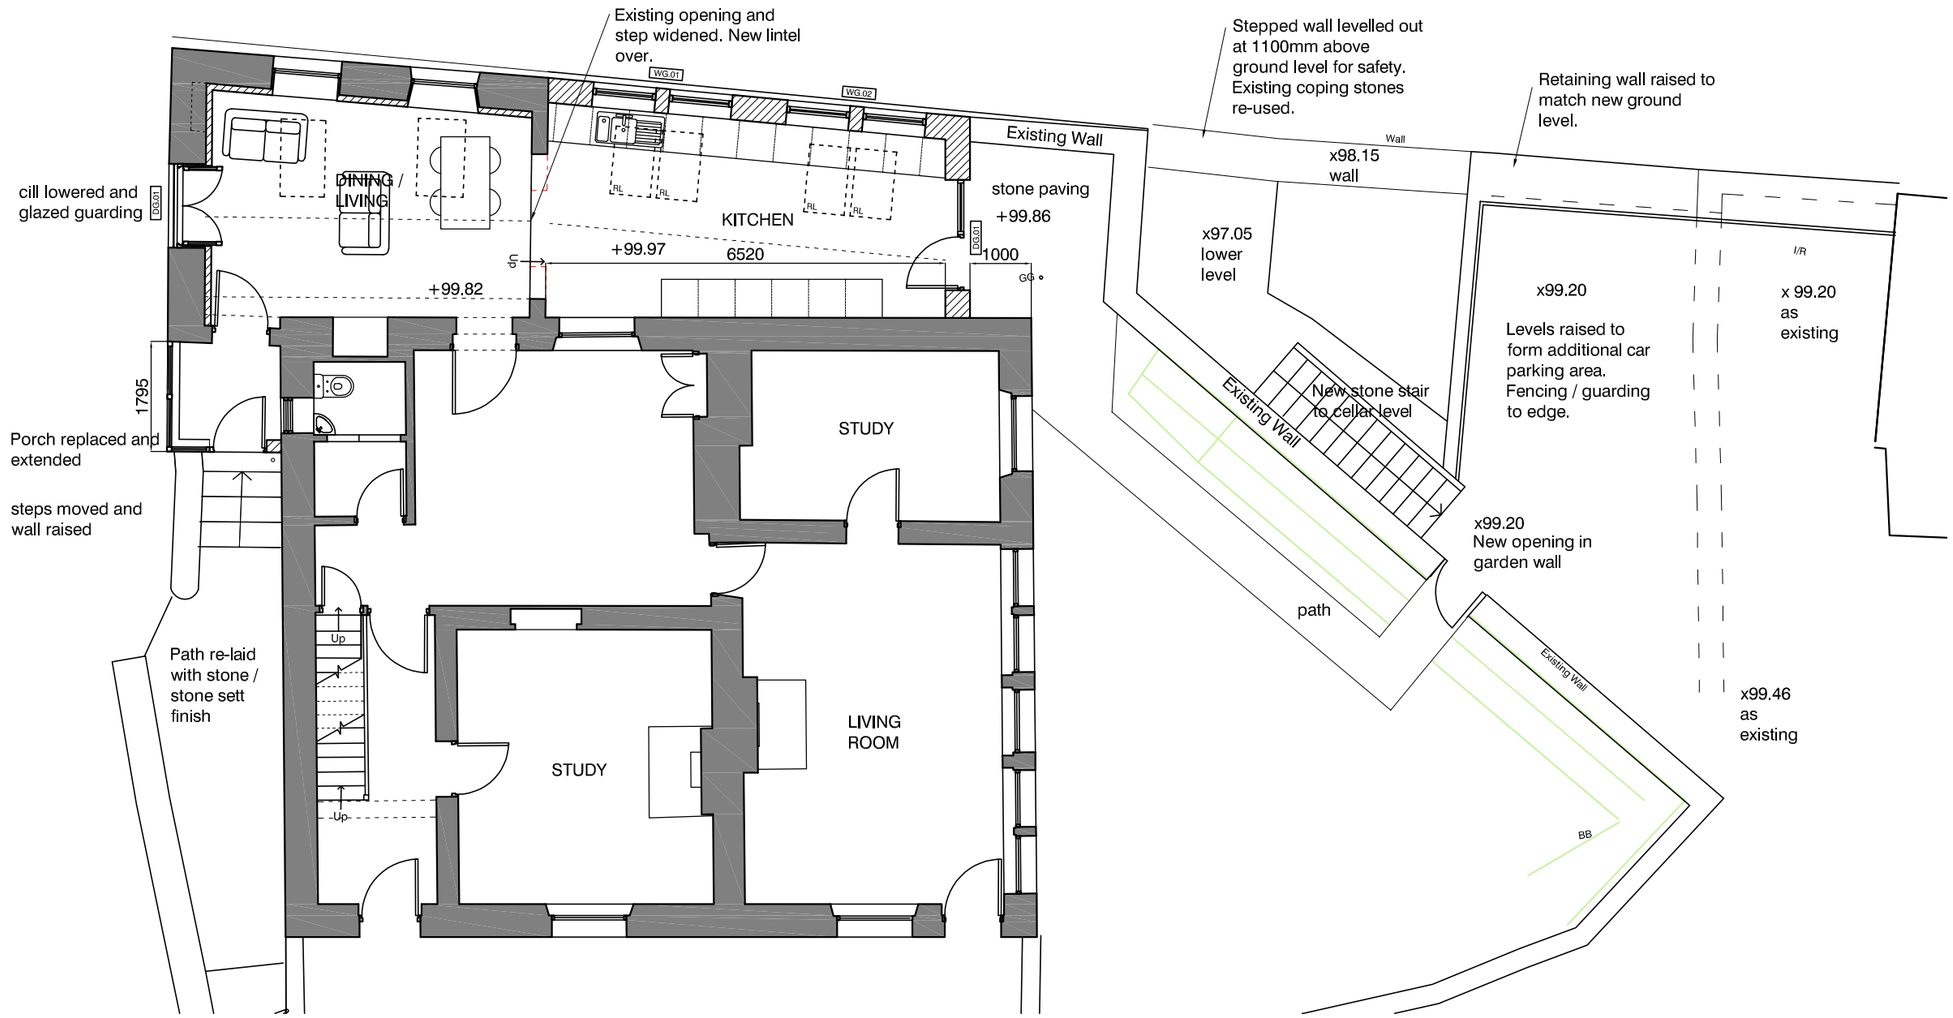


Ground Floor Plan

North

Building Survey carried out by Survey Solutions

SCALE 1:100

0 1m 2m 3m 4m 5m

CLIENTS/CONTRACTORS ARE ADVISED TO CLARIFY DIMENSIONS PRIOR TO SETTING OUT AND NOT TO SCALE OFF THE DRAWING

HIGH PEAK **ARCHITECTS** LTD

2nd Floor, Wharf House, Wharf Road, Whaley Bridge, High Peak, Derbys SK23 7AD

Tel: 01663 719717 Web: www.highpeakarch.com Email: hpa@highpeakarch.com

Extension and Listed Building Works **Proposed Ground Floor Plan**

Canal House, Buxworth

1908.PL06

Scale: 1:100 @ A3 Date: April 2024 Rev: