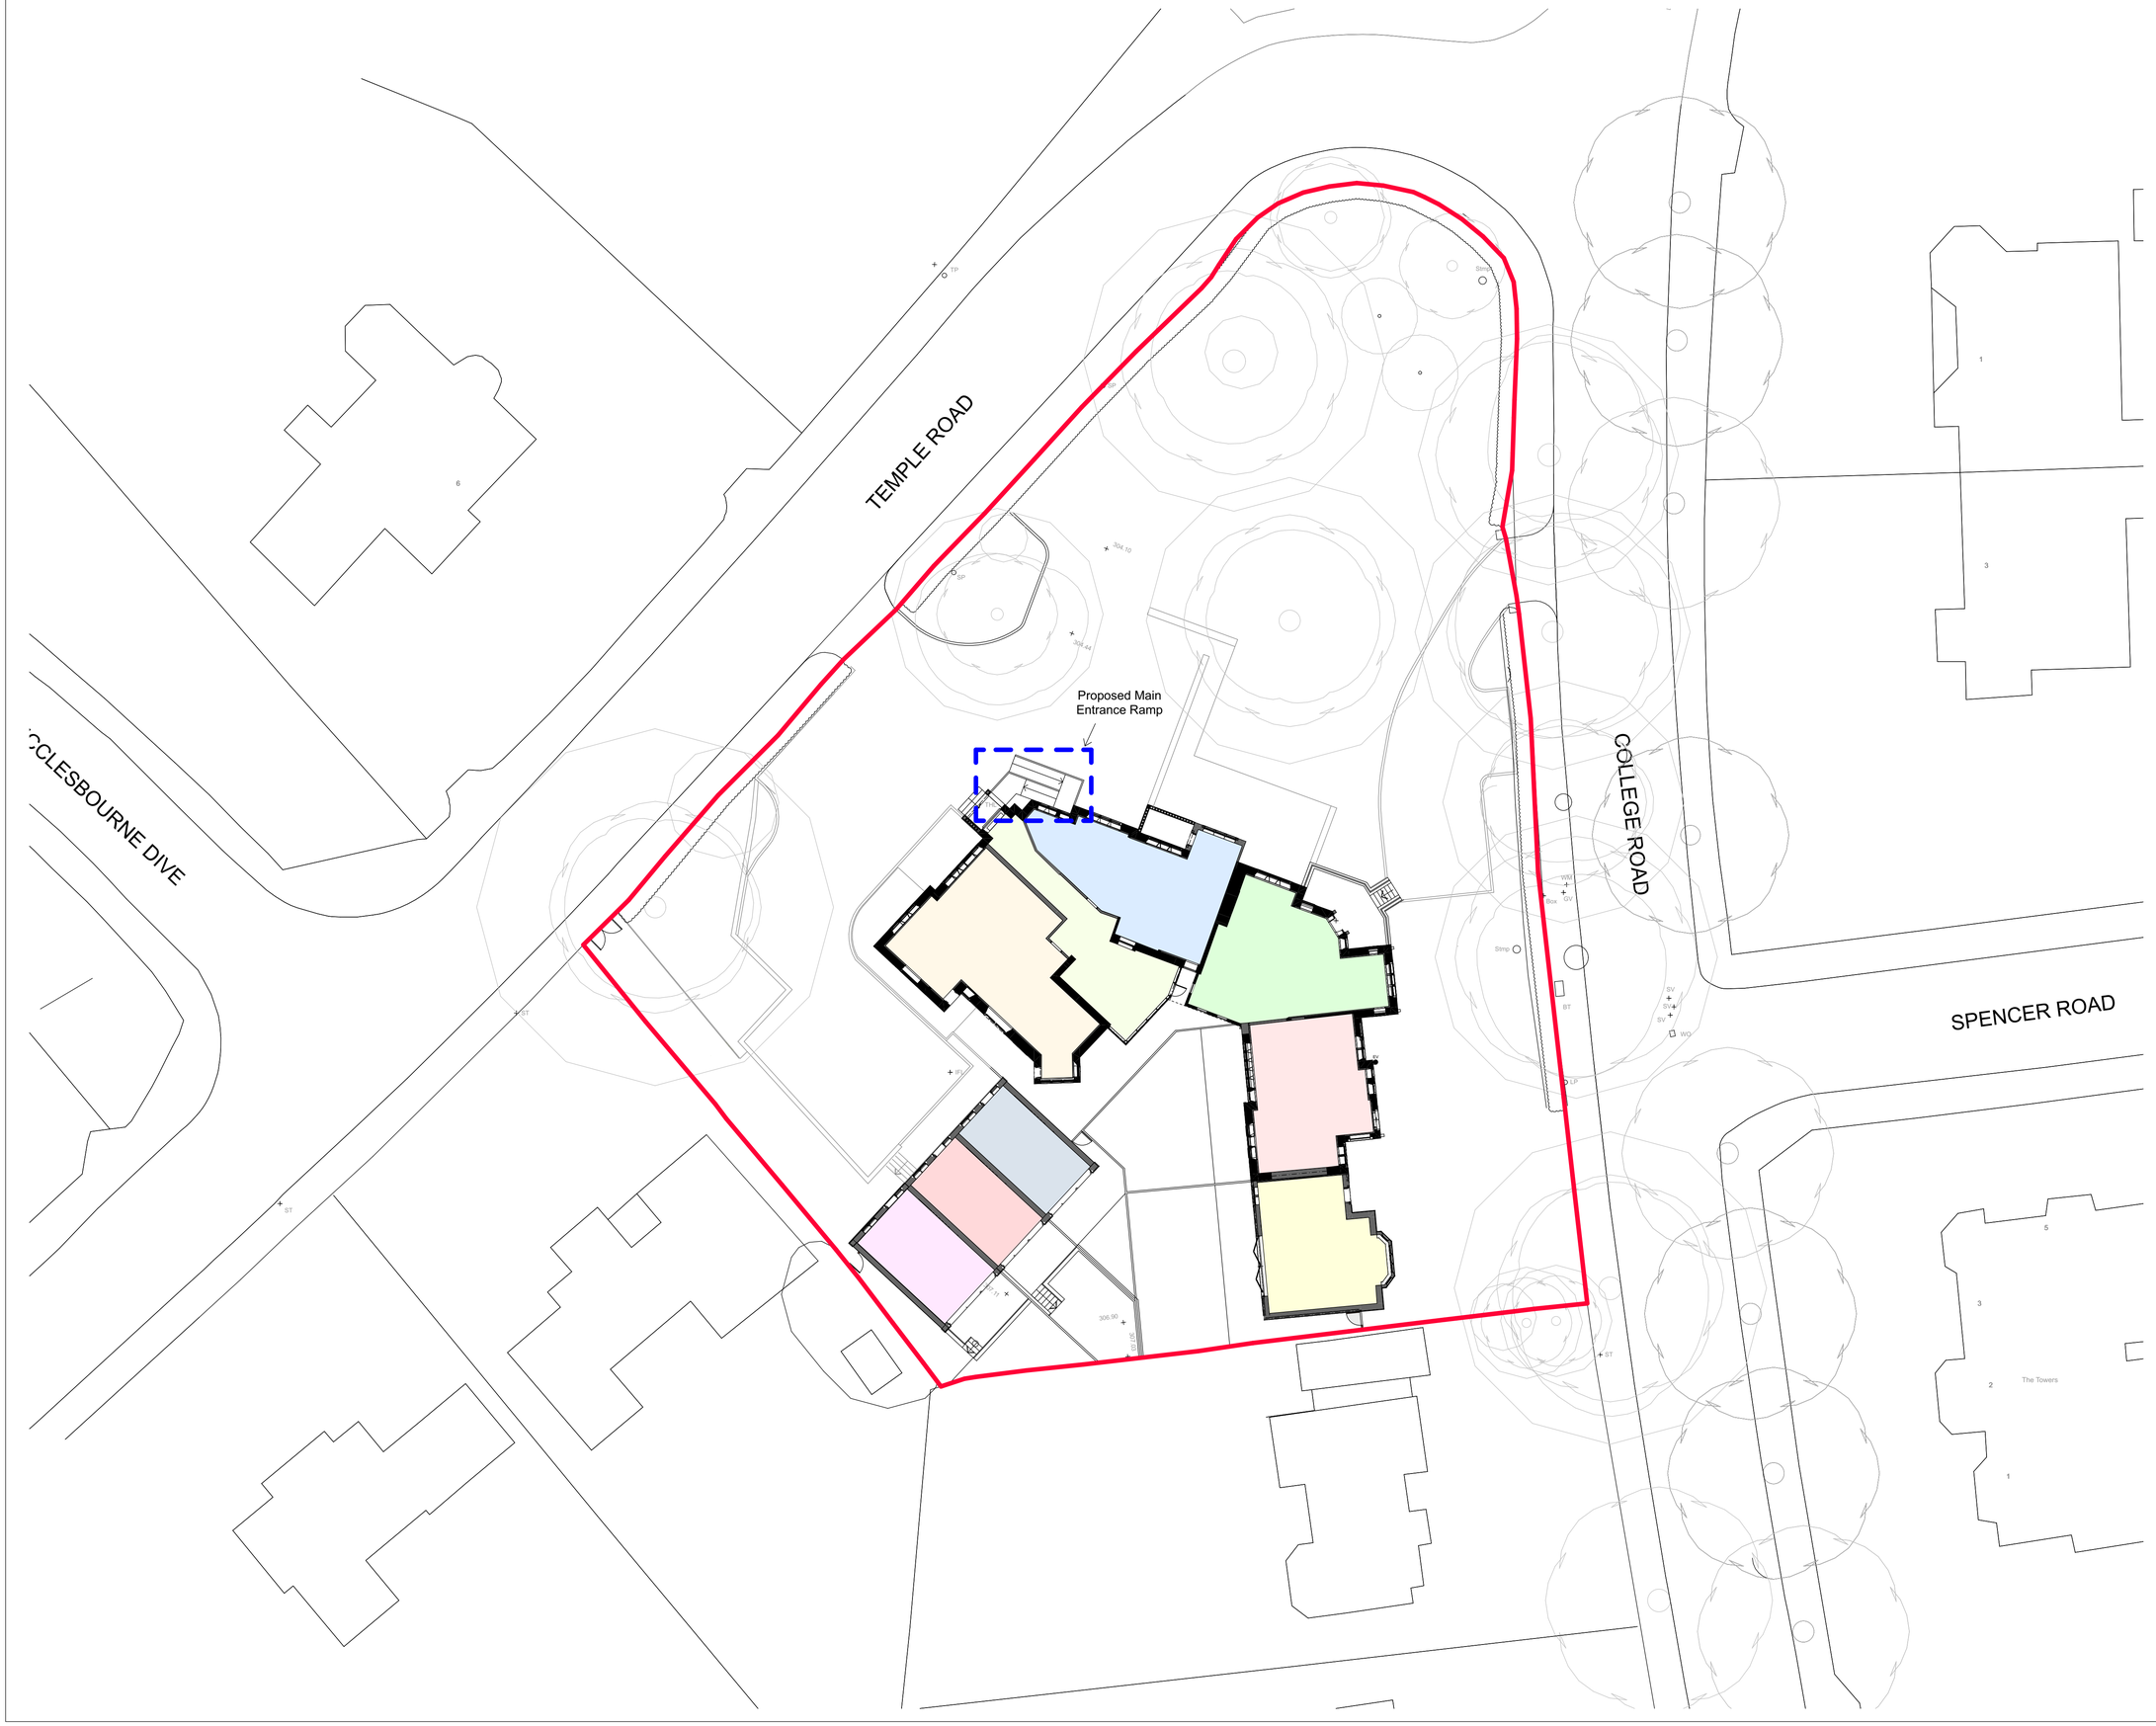

Notes:

© This drawing and the information contained within this media remains the property of AMOS GROUP LTD and may not be distributed to any party in any form without the knowledge and written consent of AMOS GROUP LTD. The information should be distributed in its entirety and is not to be reproduced or altered without the knowledge and written consent of AMOS GROUP LTD. The information contained within this media is for guidance only. While we endeavor to provide accuracy and detail there is no expressed or implied warranty or fitness for any particular purpose, supplied with this information. All dimensions and levels depicted are subject to checking on site. AMOS GROUP LTD accept no responsibility for the accuracy of any information provided by third parties.

See in conjunction with drawing: RD_04 PROPOSED RAMP VIEWS - MAIN ENTRANCE

REV:	DESCRIPTION:	BY:	DATE:

STATUS: PLANNING

CLIENT: AMOS GROUP

SITE: ALISON PARK HOTEL
3 TEMPLE ROAD
BUXTON
SK17 9BA

BRIEF: CONVERSION / RENOVATION

TITLE: SITE PLAN
RAMP LOCATION

SCALE AT A1:	DATE:	DRAWN:	CHECKED:
1:200	JUN 2024		

PROJECT NO:	DRAWING NO:	REVISION:
001	NMA_03	