




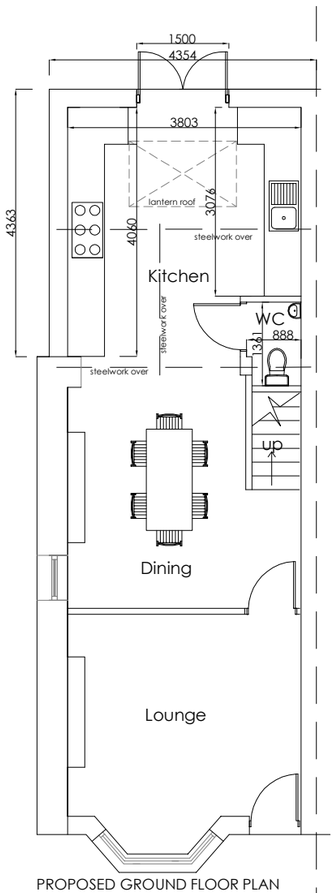

PROPOSED GROUND FLOOR PLAN

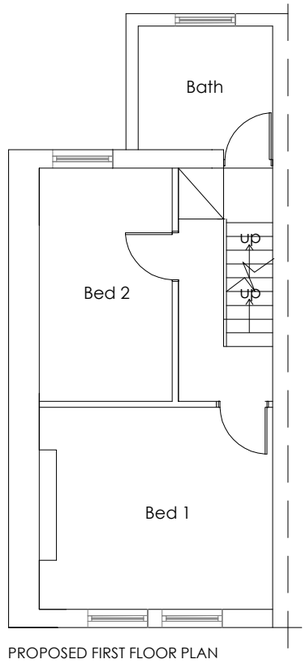

PROPOSED FIRST FLOOR PLAN

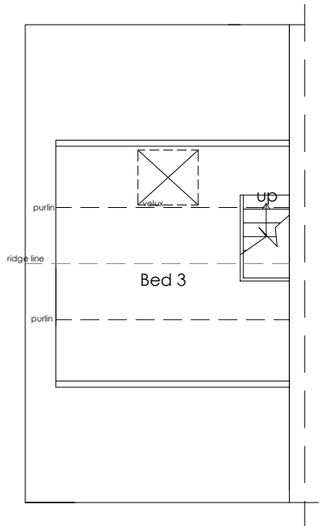

PROPOSED SECOND FLOOR PLAN

-

REVISIONS

DRAWN	FW	SCALE 1:100@A3	AREA SQ.M. SQ.FT.
DATE	Oct 24		

PROJECT: Single storey rear extension at 8 Hogshaw Villas, Buxton

CLIENT: Ms K. Harris & Mr. M. Wood

TITLE: Proposed elevations and floor plans

Wylie Architecture
Residential Architecture Design and Planning
07875551825
www.wyliearchitecture.co.uk

DRAWING NUMBER	REV
03.01	-