
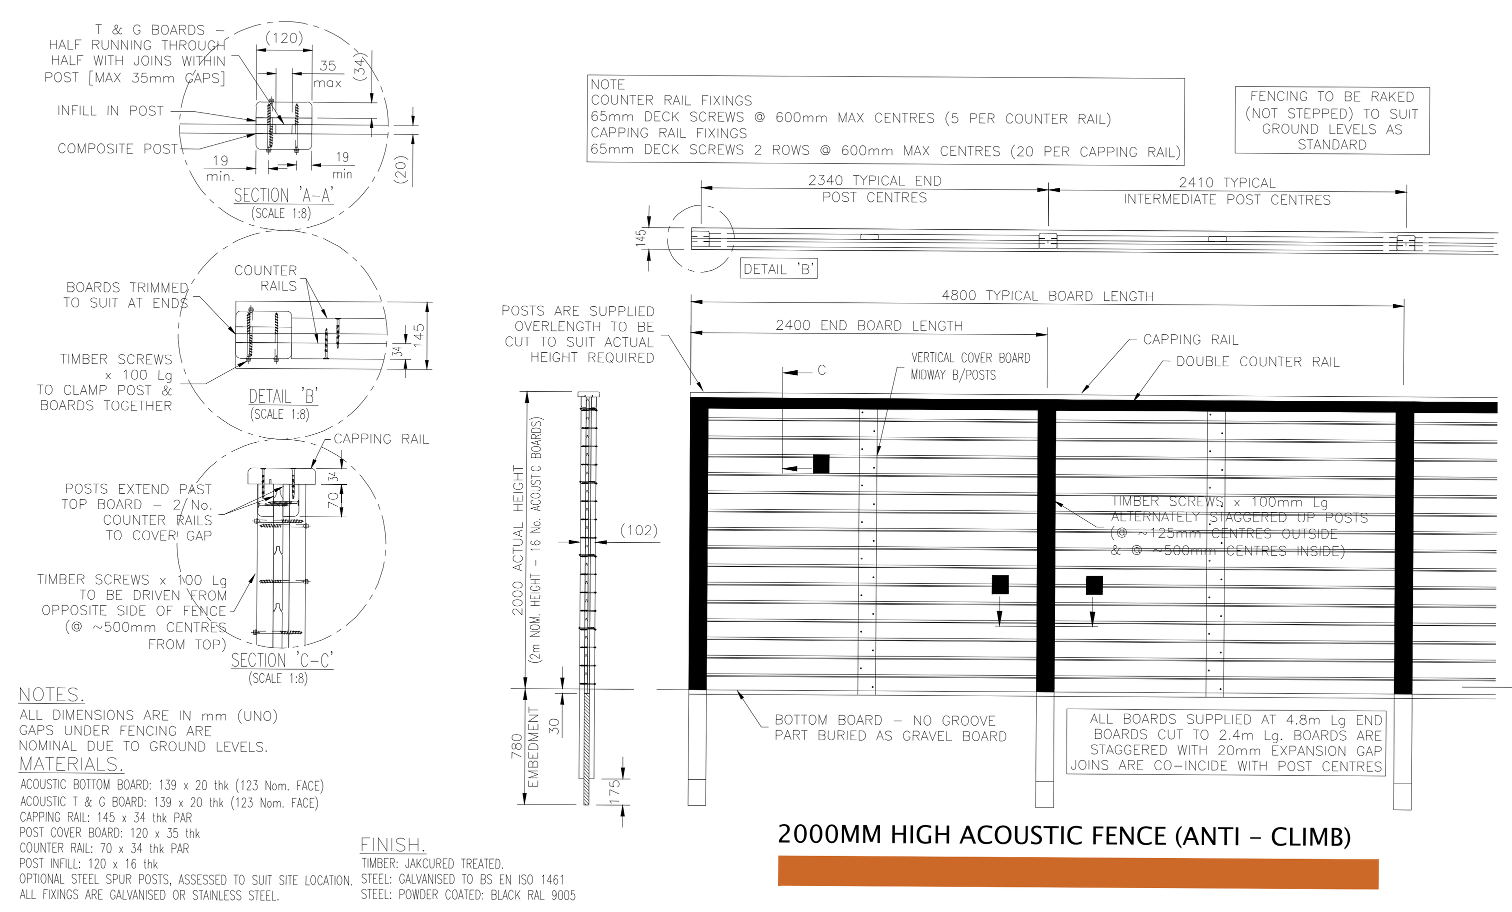


2000MM HIGH ACOUSTIC FENCE (ANTI – CLIMB)


Scale : 1:40@A1

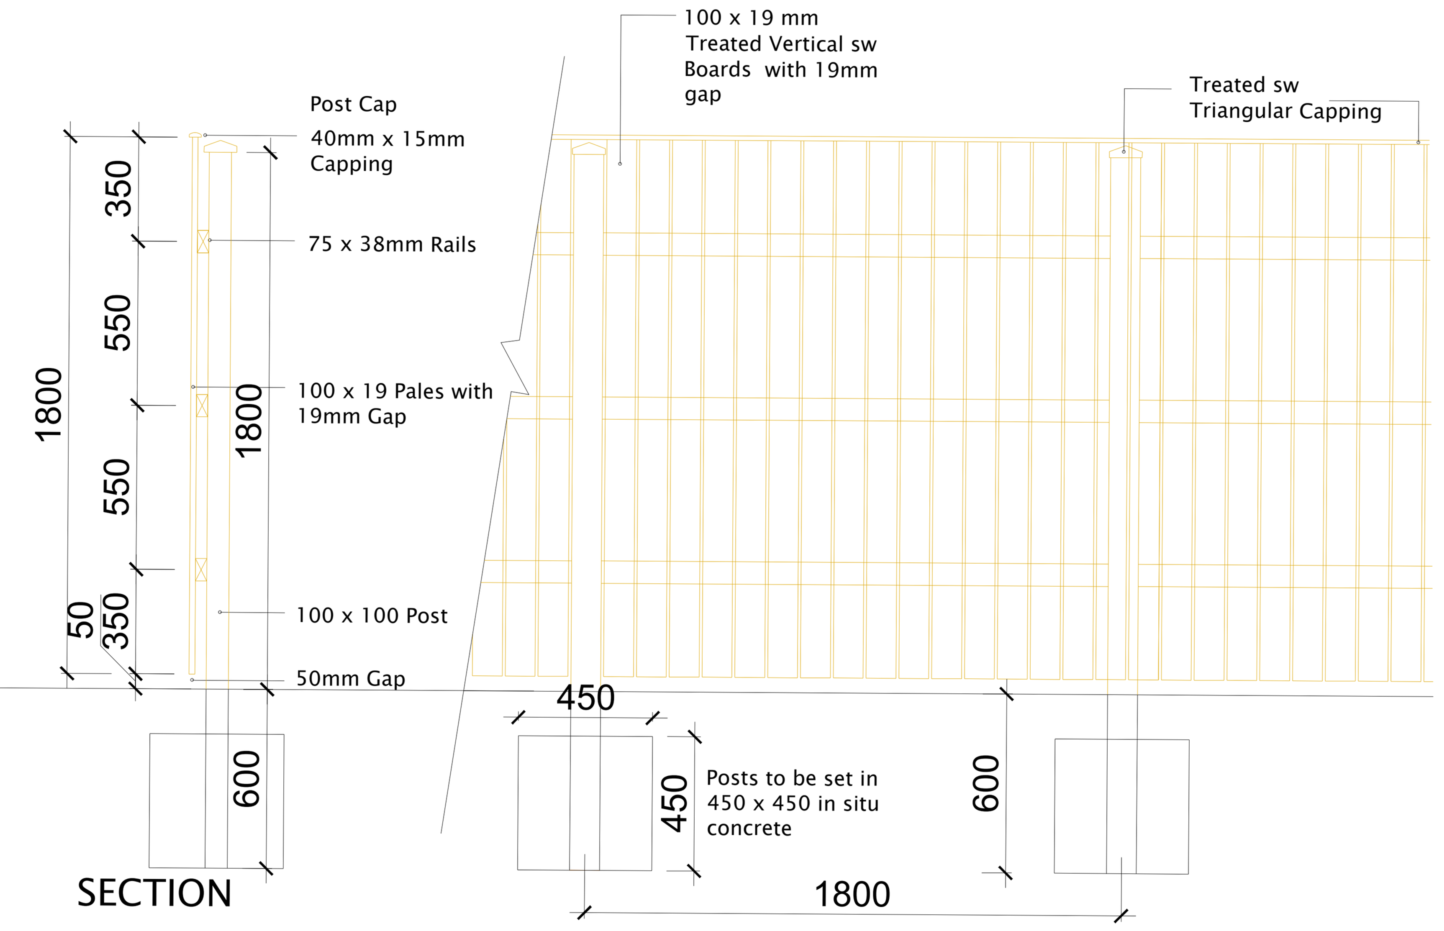

SECTION

1800MM HIGH CLOSE-BOARDED TIMBER FENCE

Scale 1:20 @ A1

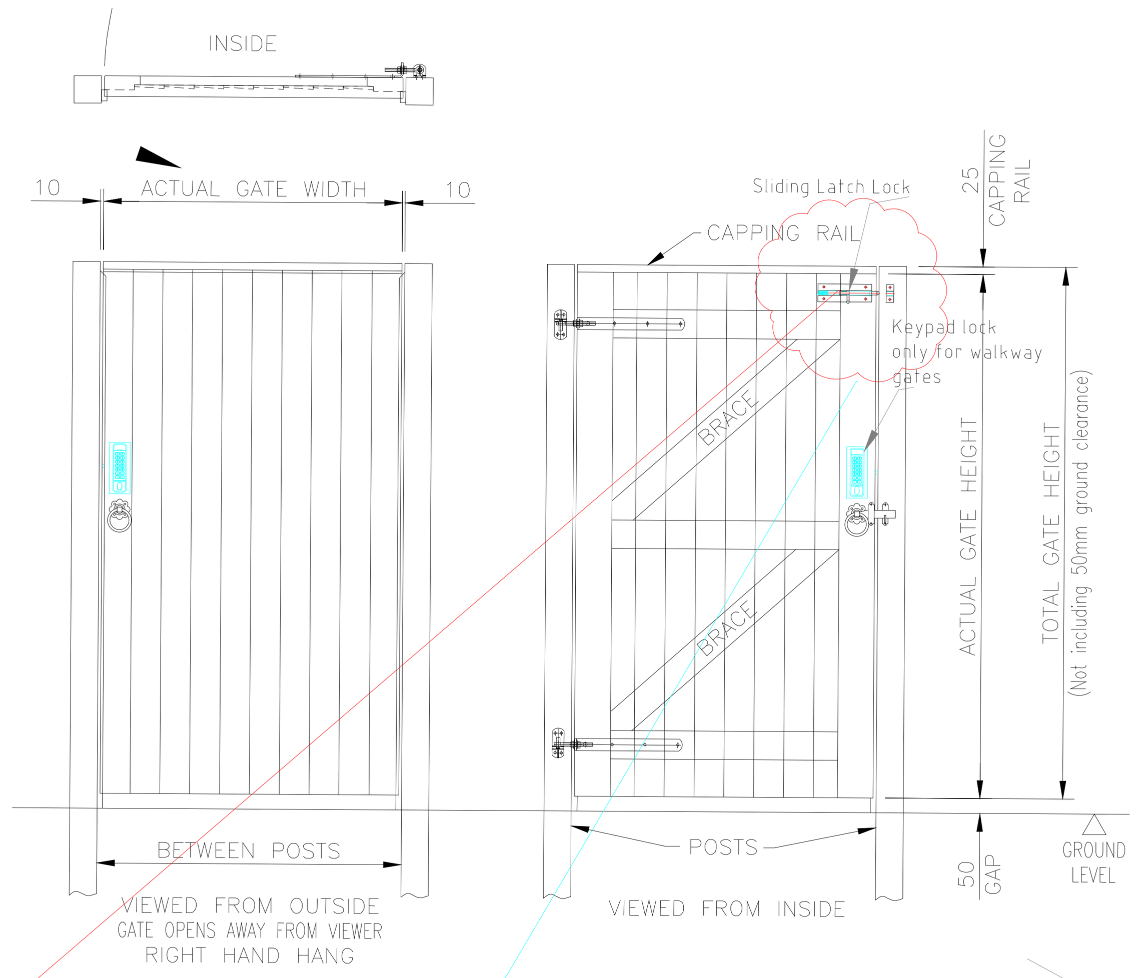

*GATE SHOWN RIGHT HAND HANGING - OPENING INWARDS


1800MM HIGH CLOSE-BOARDED TIMBER GATE

Scale 1:20 @ A1

A. Standard Left Hand Hang Opening Inwards
B. Standard Right Hand Hang Opening Inwards
C. Left Hand Hang Opening Outwards
D. Right Hand Hang Opening Outwards

GATE LEAF SIZE LIMITATION.


Max Actual Gate Height (mm)	Allowable Actual Gate Width (mm)
Up to 1930 incl.	1800
Over 1930 up to 2400 incl.	1200

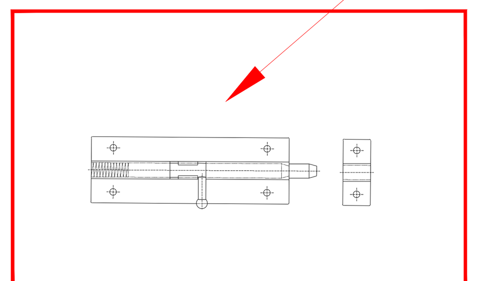

Sliding Latch Lock for garden gates only (Not to scale)



Double sided keypad lock for walkway gates only (Not to scale)

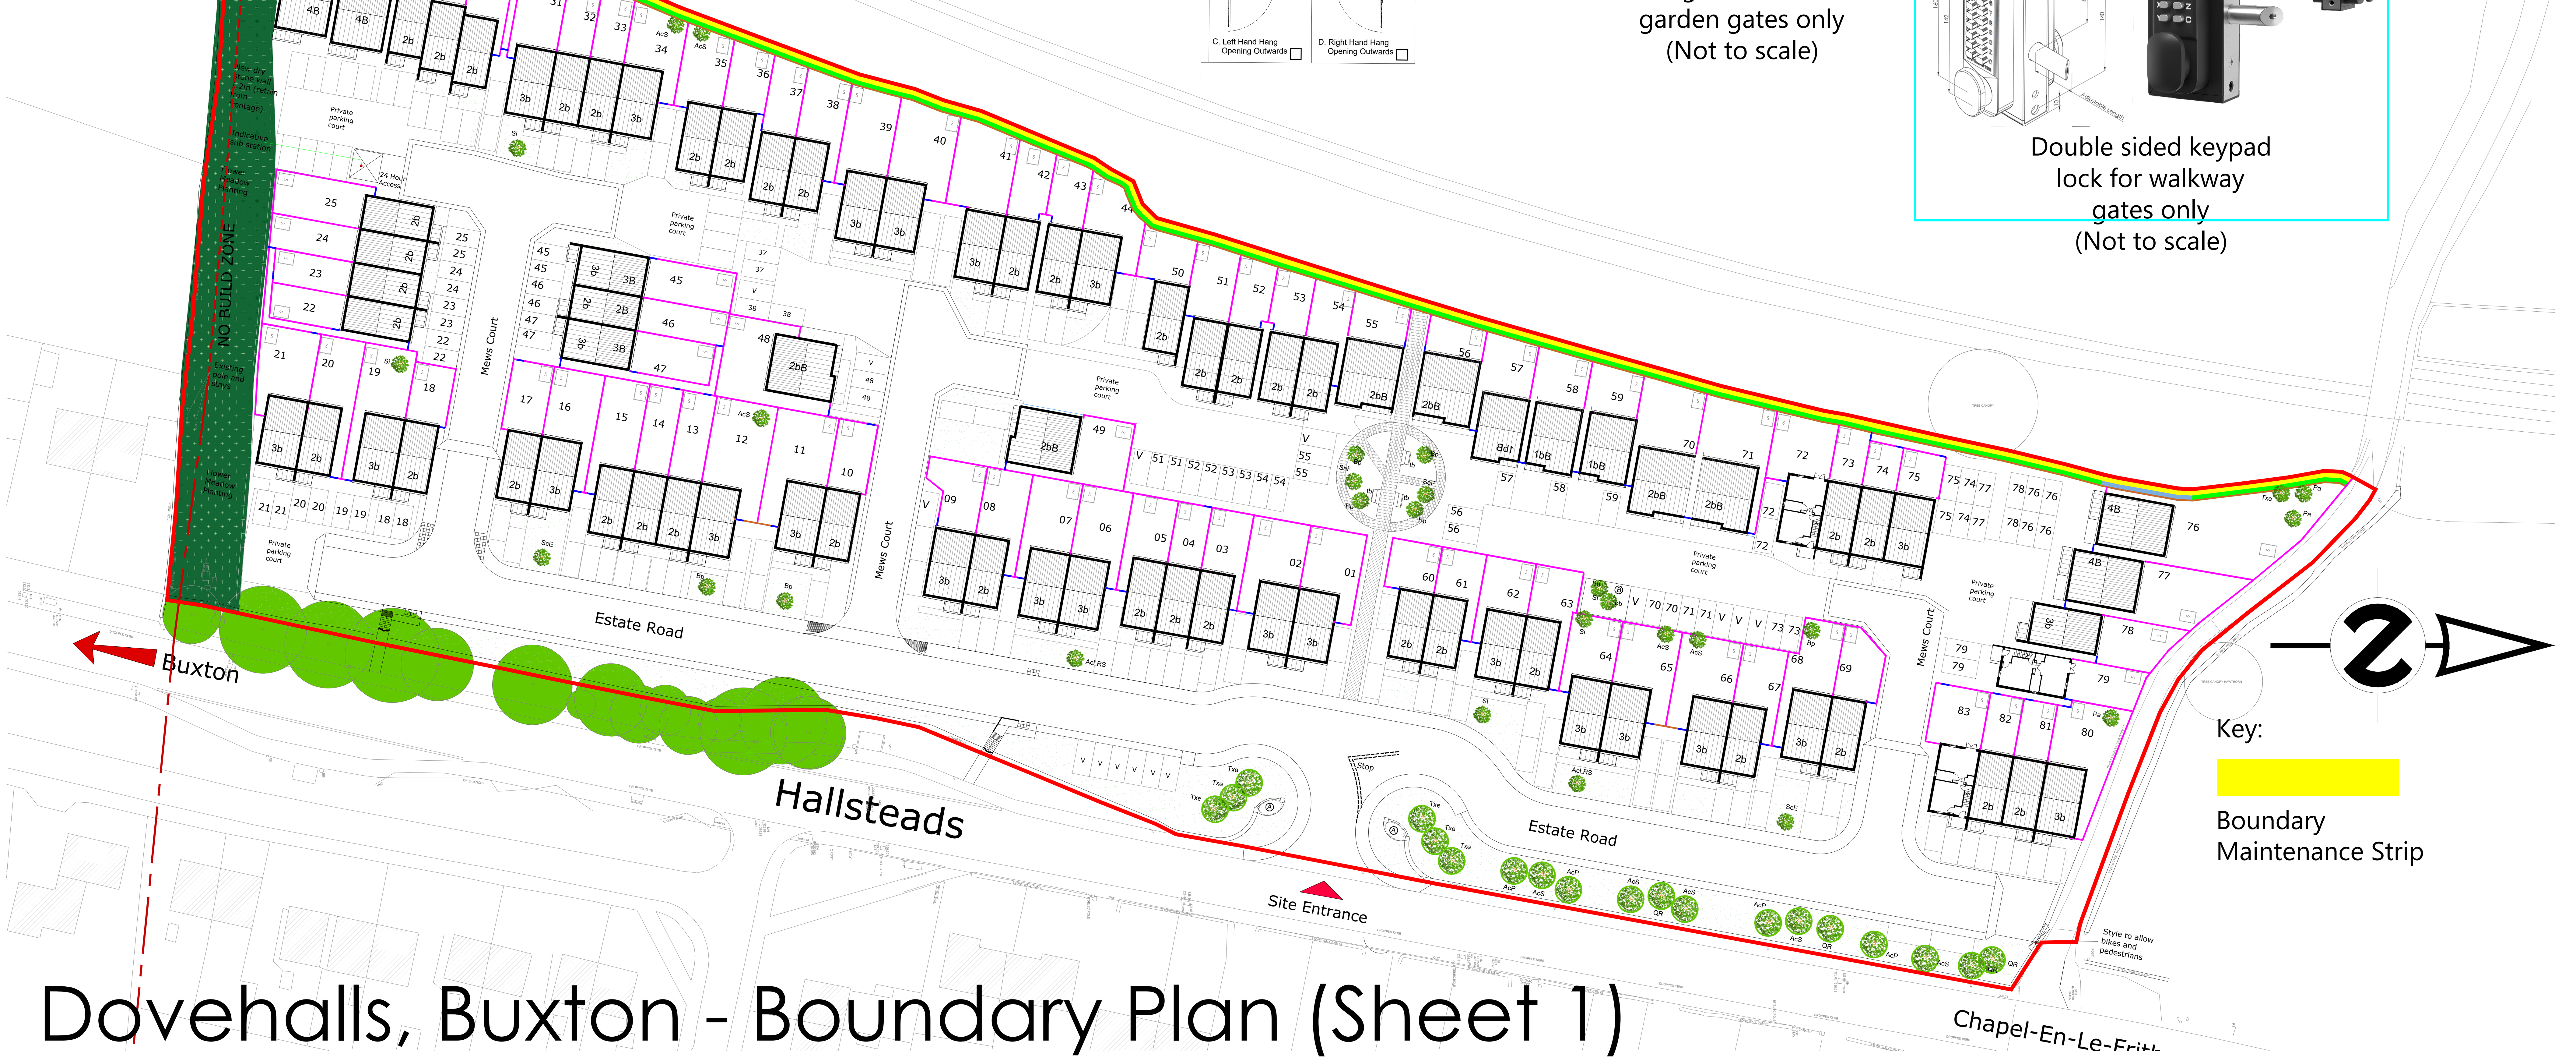

Key:

Boundary Maintenance Strip

Dovehalls, Buxton - Boundary Plan (Sheet 1)

Site Plan Scale : 1:500@A1

UNLESS STATED OTHERWISE, THE DESIGNS SHOWN ARE SUBJECT TO DETAIL SITE SURVEY AND INVESTIGATIONS AND/OR APPROVAL OF THE RELEVANT VARIOUS LOCAL AUTHORITY OFFICERS, STATUTORY UNDERTAKERS, FIRE OFFICERS AND ENGINEERS. THEY ARE PROJECT AND SITE SPECIFIC.

ALL DIMENSIONS SHOULD BE CHECKED ON SITE.

ANY DRAWING ERRORS OR DISCREPANCIES SHOULD BE REPORTED TO HJK CONSTRUCTION.

THIS DRAWING IS THE COPYRIGHT OF HJK CONSTRUCTION.

DRAWING STATUS

DRAWN BY : A.H			DATE : 07/07/22
SCALE : As Noted@A1			
PRELIMINARY		APPROVED	DATE :
PRESENTATION	X	APPROVED	DATE :
TENDER		APPROVED	DATE :
CONSTRUCTION		APPROVED	DATE :

REVISION

Rev	Notes	Date	Drawn	App
1	Details of gates added	08.09.23	A.H	H.M
2	Details of sliding lock added to gate design	24.09.24	A.H	D.K
3	Plan amended to show gates for walkways with keypad locks	07.01.25	A.H	D.K
4	Plan amended as per comments	24.02.25	A.H	D.K

NOTES

House type		no.
2b	2 bed house (HT1) (Detached House 1No)	41
3b	3 bed house (HT2) (Detached House 2No)	29
4b	4 bed house (HT8) (Detached House 2No)	4
1bB	1 bed bungalow (HT4) (Detached House 8No)	3
2bB	2 bed bungalow (HT5) (Detached House 6No)	6
Site total		83

CLIENT

HJK CONSTRUCTION

HJK PROPERTIES
THE KEY TO YOUR NEW HOME

BELMONT HOUSE
2 DALTON COURT
COMMERCIAL ROAD
DARWEN
BB3 0DG

PROJECT
Proposed Residential Development
Hallsteads, Dove Holes

DRAWING
Boundary Plan

PROJECT NO.	DRAWING NO.	REVISION
HJK - DH - SP	BT - 01	4