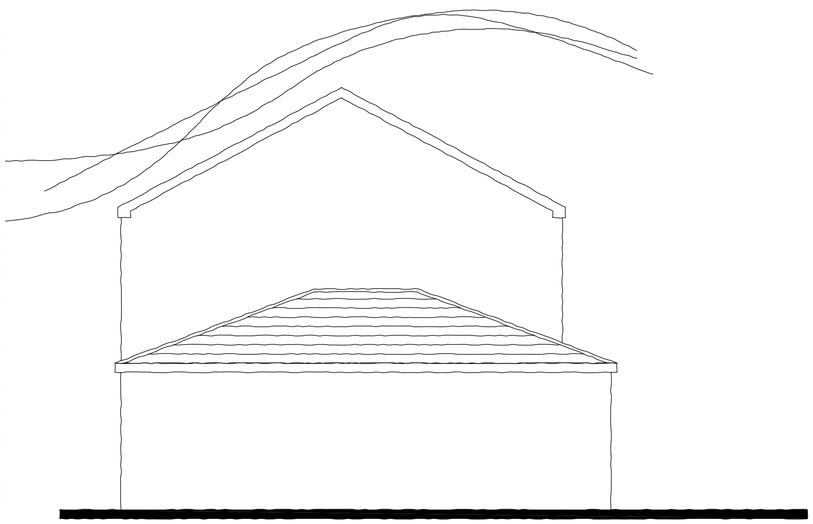

EXISTING SIDE WEST ELEVATION

SCALE 1:50

EXISTING REAR WEST ELEVATION

SCALE 1:50

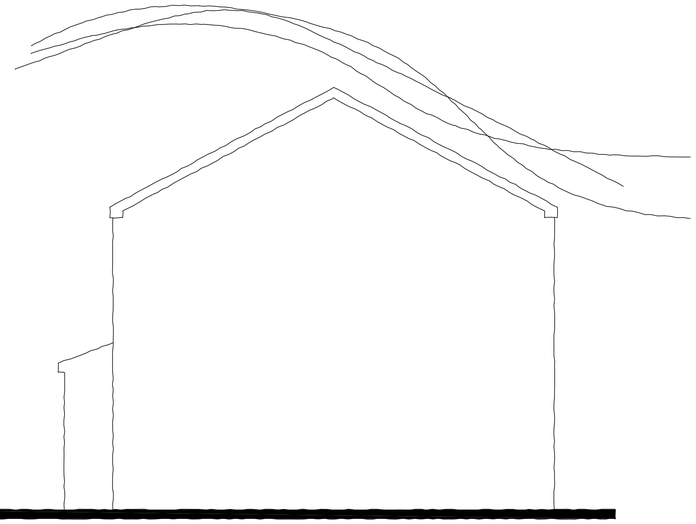

EXISTING SIDE SOUTH ELEVATION

SCALE 1:50

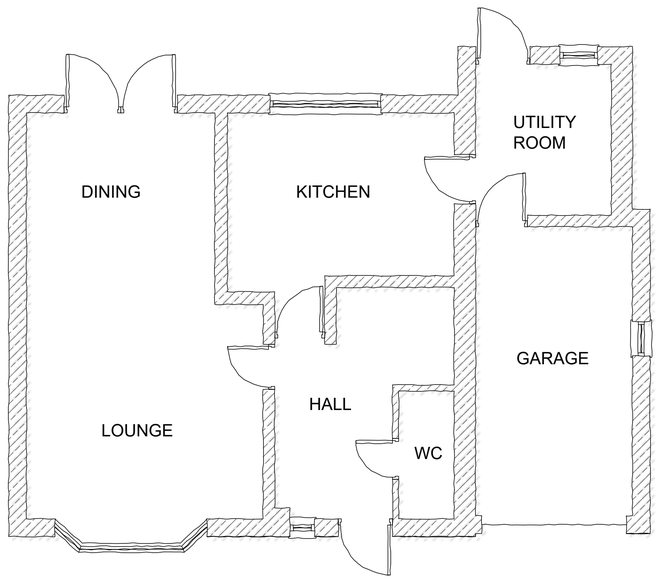

EXISTING FLOOR PLAN
SCALE 1:50

0 5 metres

SCALE 1:50

client
Clair Heaviside

project
22 Brookside Road
Chapel-en-le-frith
SK23 0NE

title
EXISTING PLANS & ELEVATIONS

drawing number
02

revision

scale
1:50 @ A1

date
MAR 25

drawn by
SB

staus
PLANNING

800 ARCHITECTURE