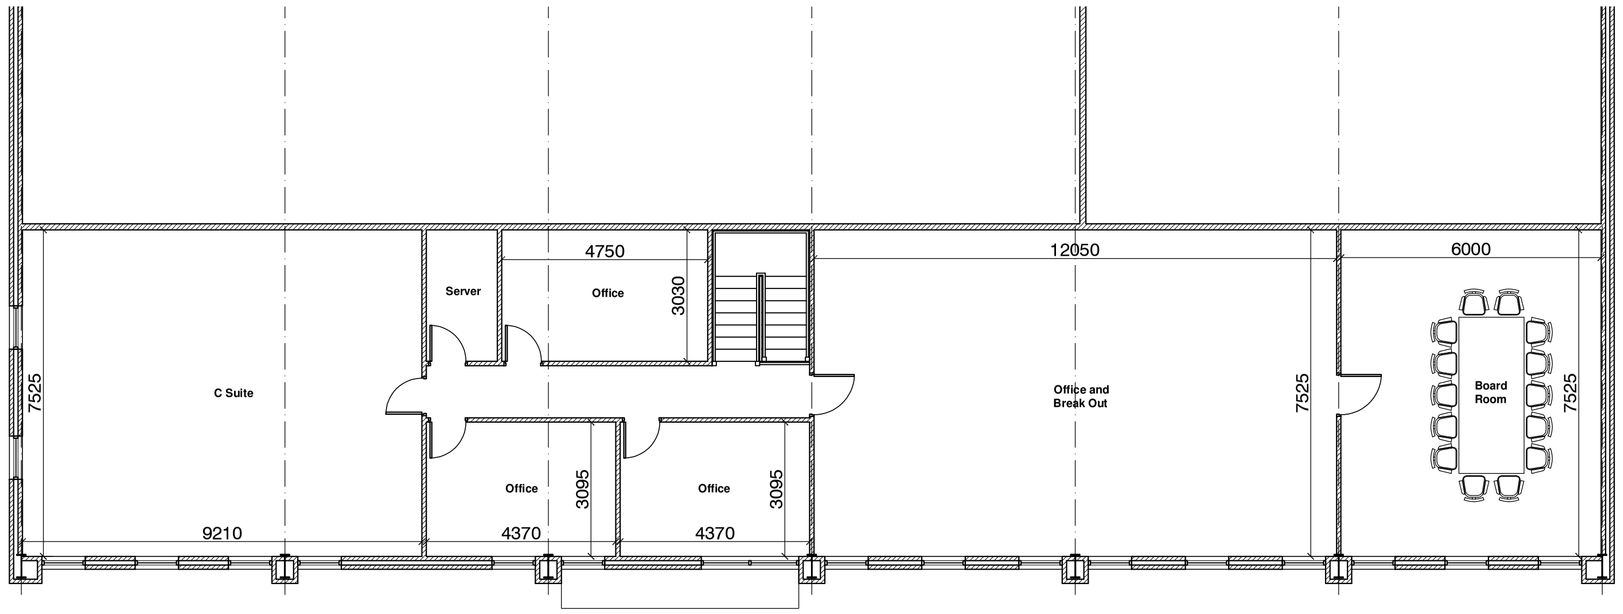

First Floor Plan

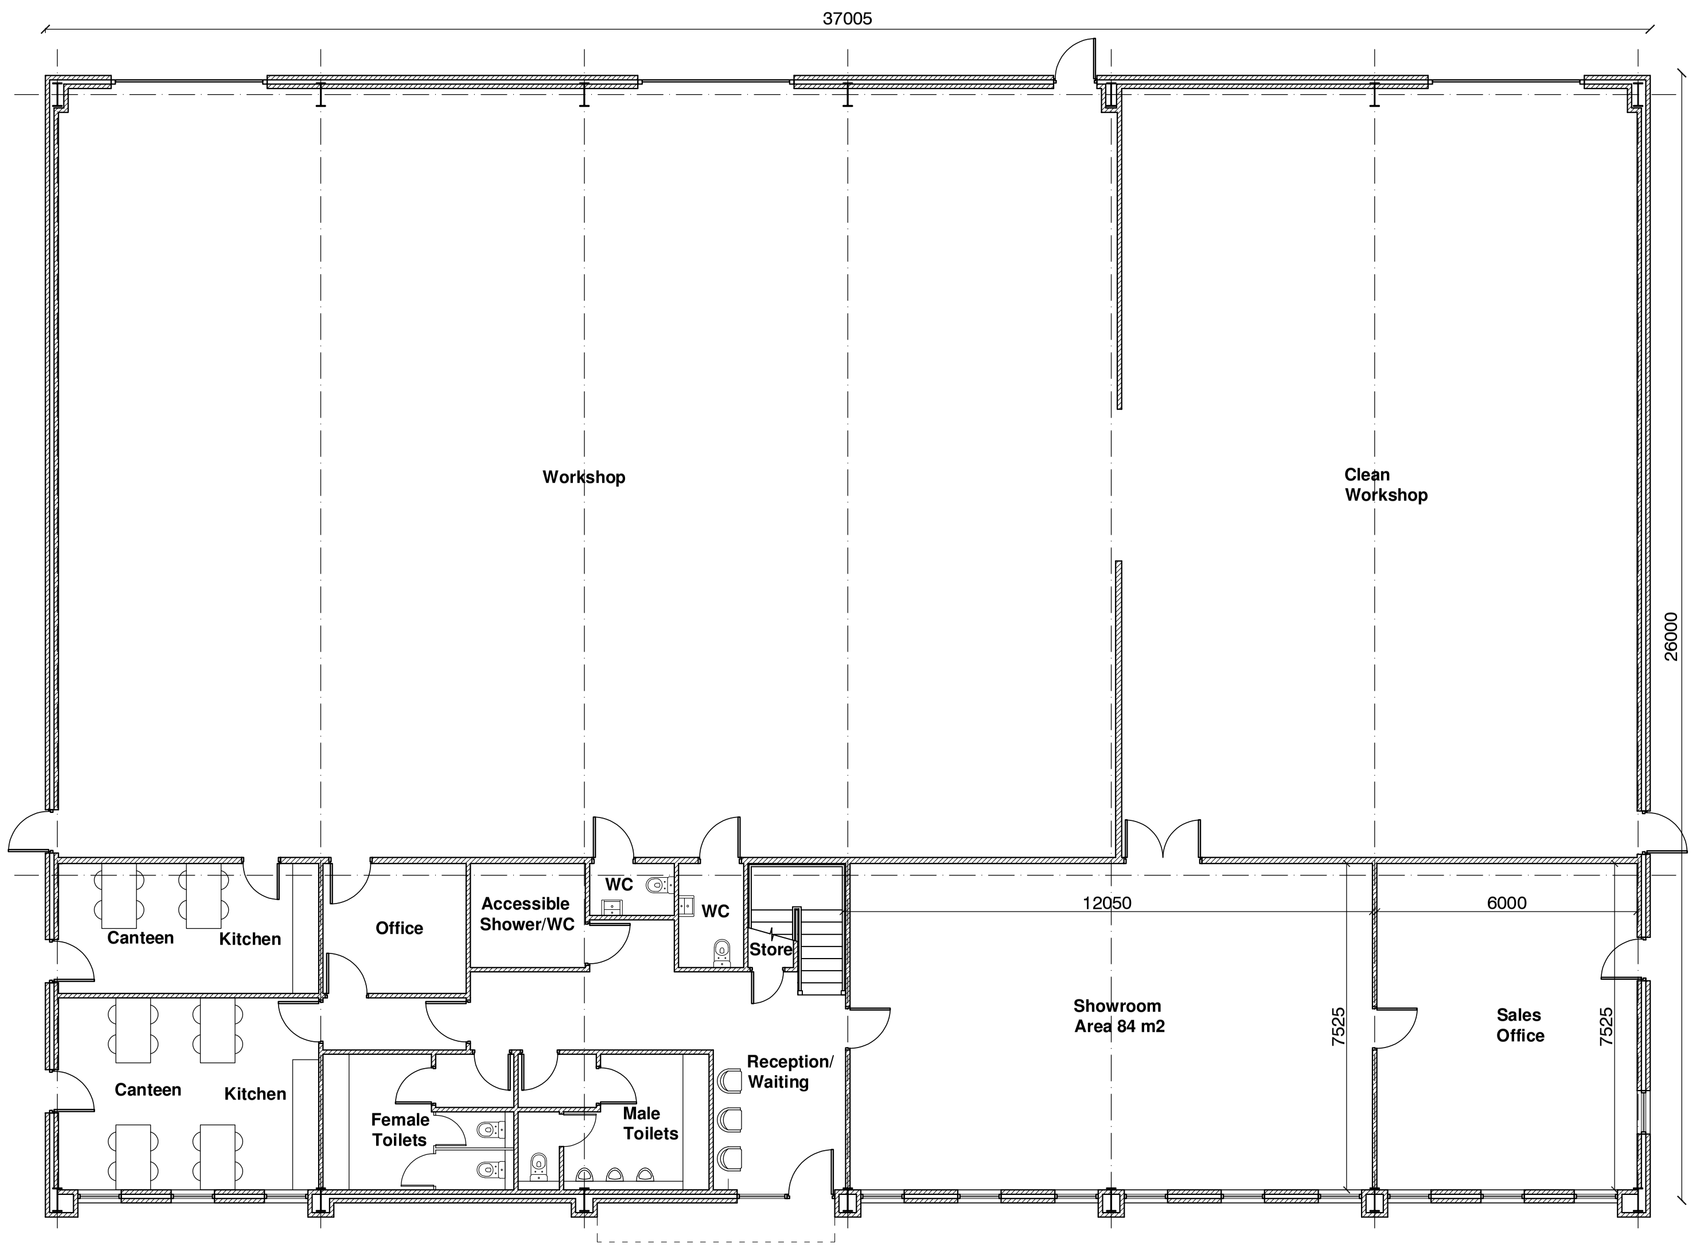

Ground Floor Plan

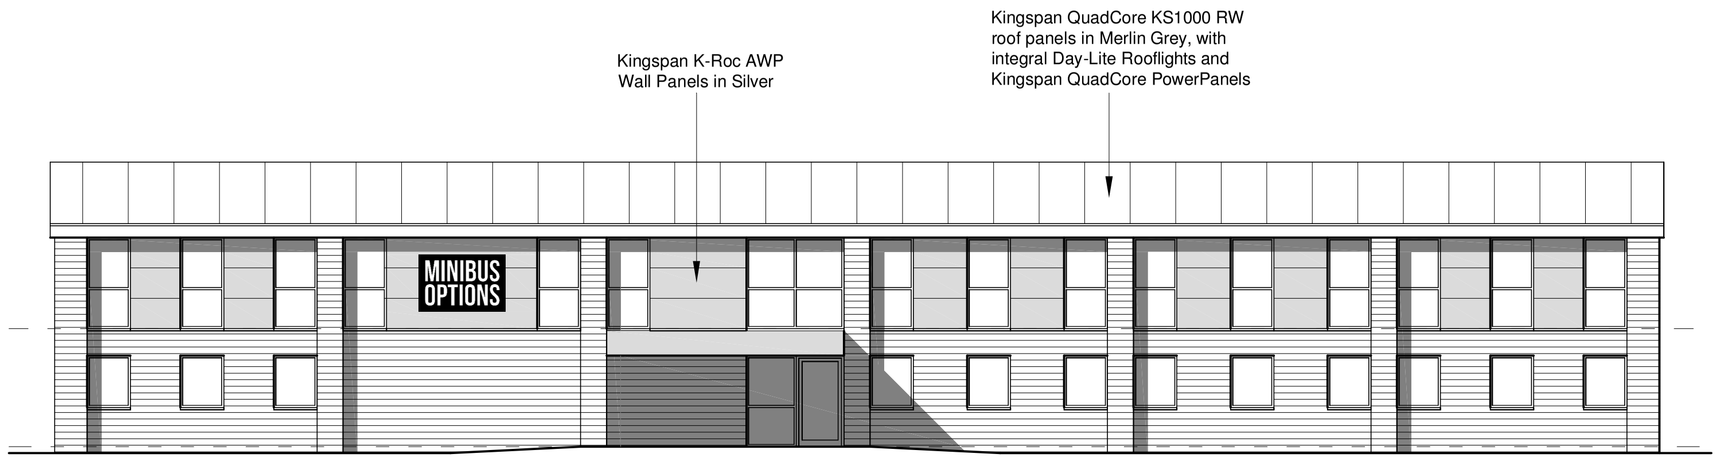

Front (North) Elevation

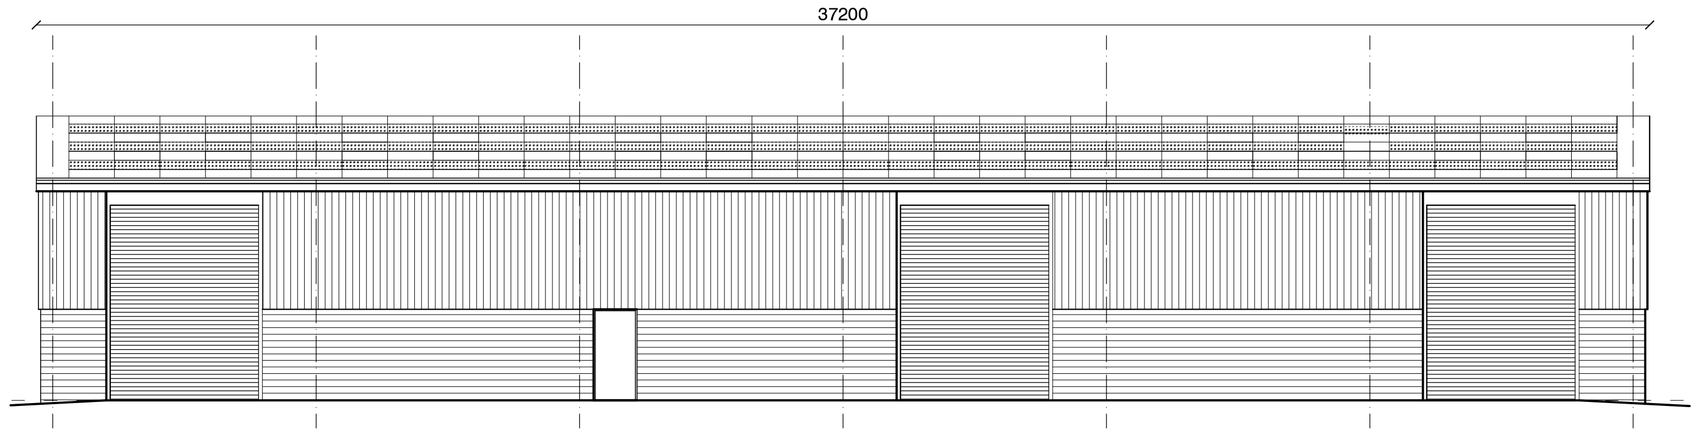

Rear (South) Elevation

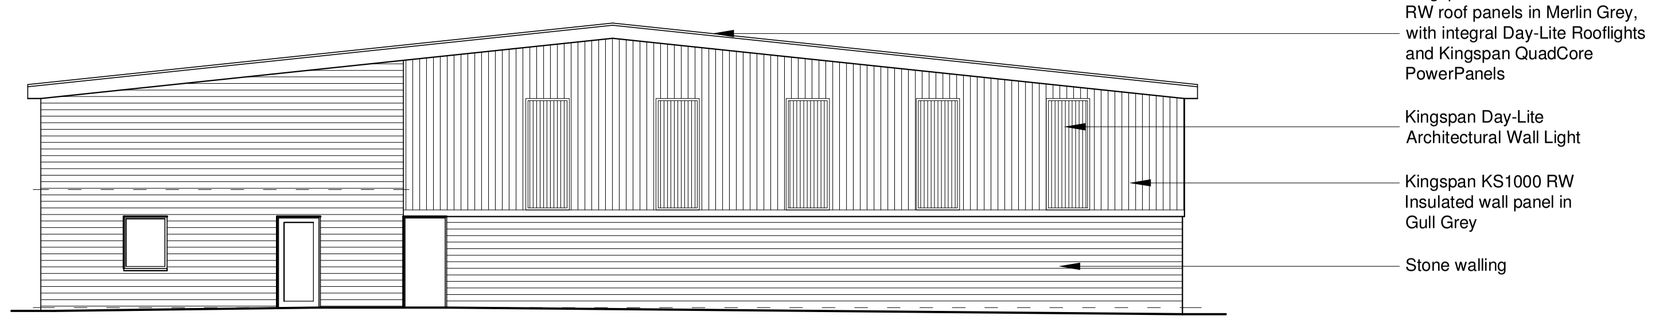

Side (West) Elevation

Side (East) Elevation

SCALE 1:100

0 1m 2m 3m 4m 5m 8m 10m

CLIENTS/CONTRACTORS ARE ADVISED TO CLARIFY DIMENSIONS PRIOR TO SETTING OUT AND NOT TO SCALE OFF THE DRAWING

Revision A 16.04.2026 Design amended to suit Planning Officer request

HIGH PEAK ARCHITECTS LTD
2nd Floor, Wharf House, Wharf Road, Whaley Bridge, High Peak, Derbys. SK23 7AD
Tel: 01663 719717 Website: highpeakarch.com Email: hpa@highpeakarch.com

New Commercial Building
Bingswood Road, Whaley Bridge

Proposed Plans and Elevations

1950.PL04A

Scale: 1:100 @ A1 Date: March 2025 Rev: