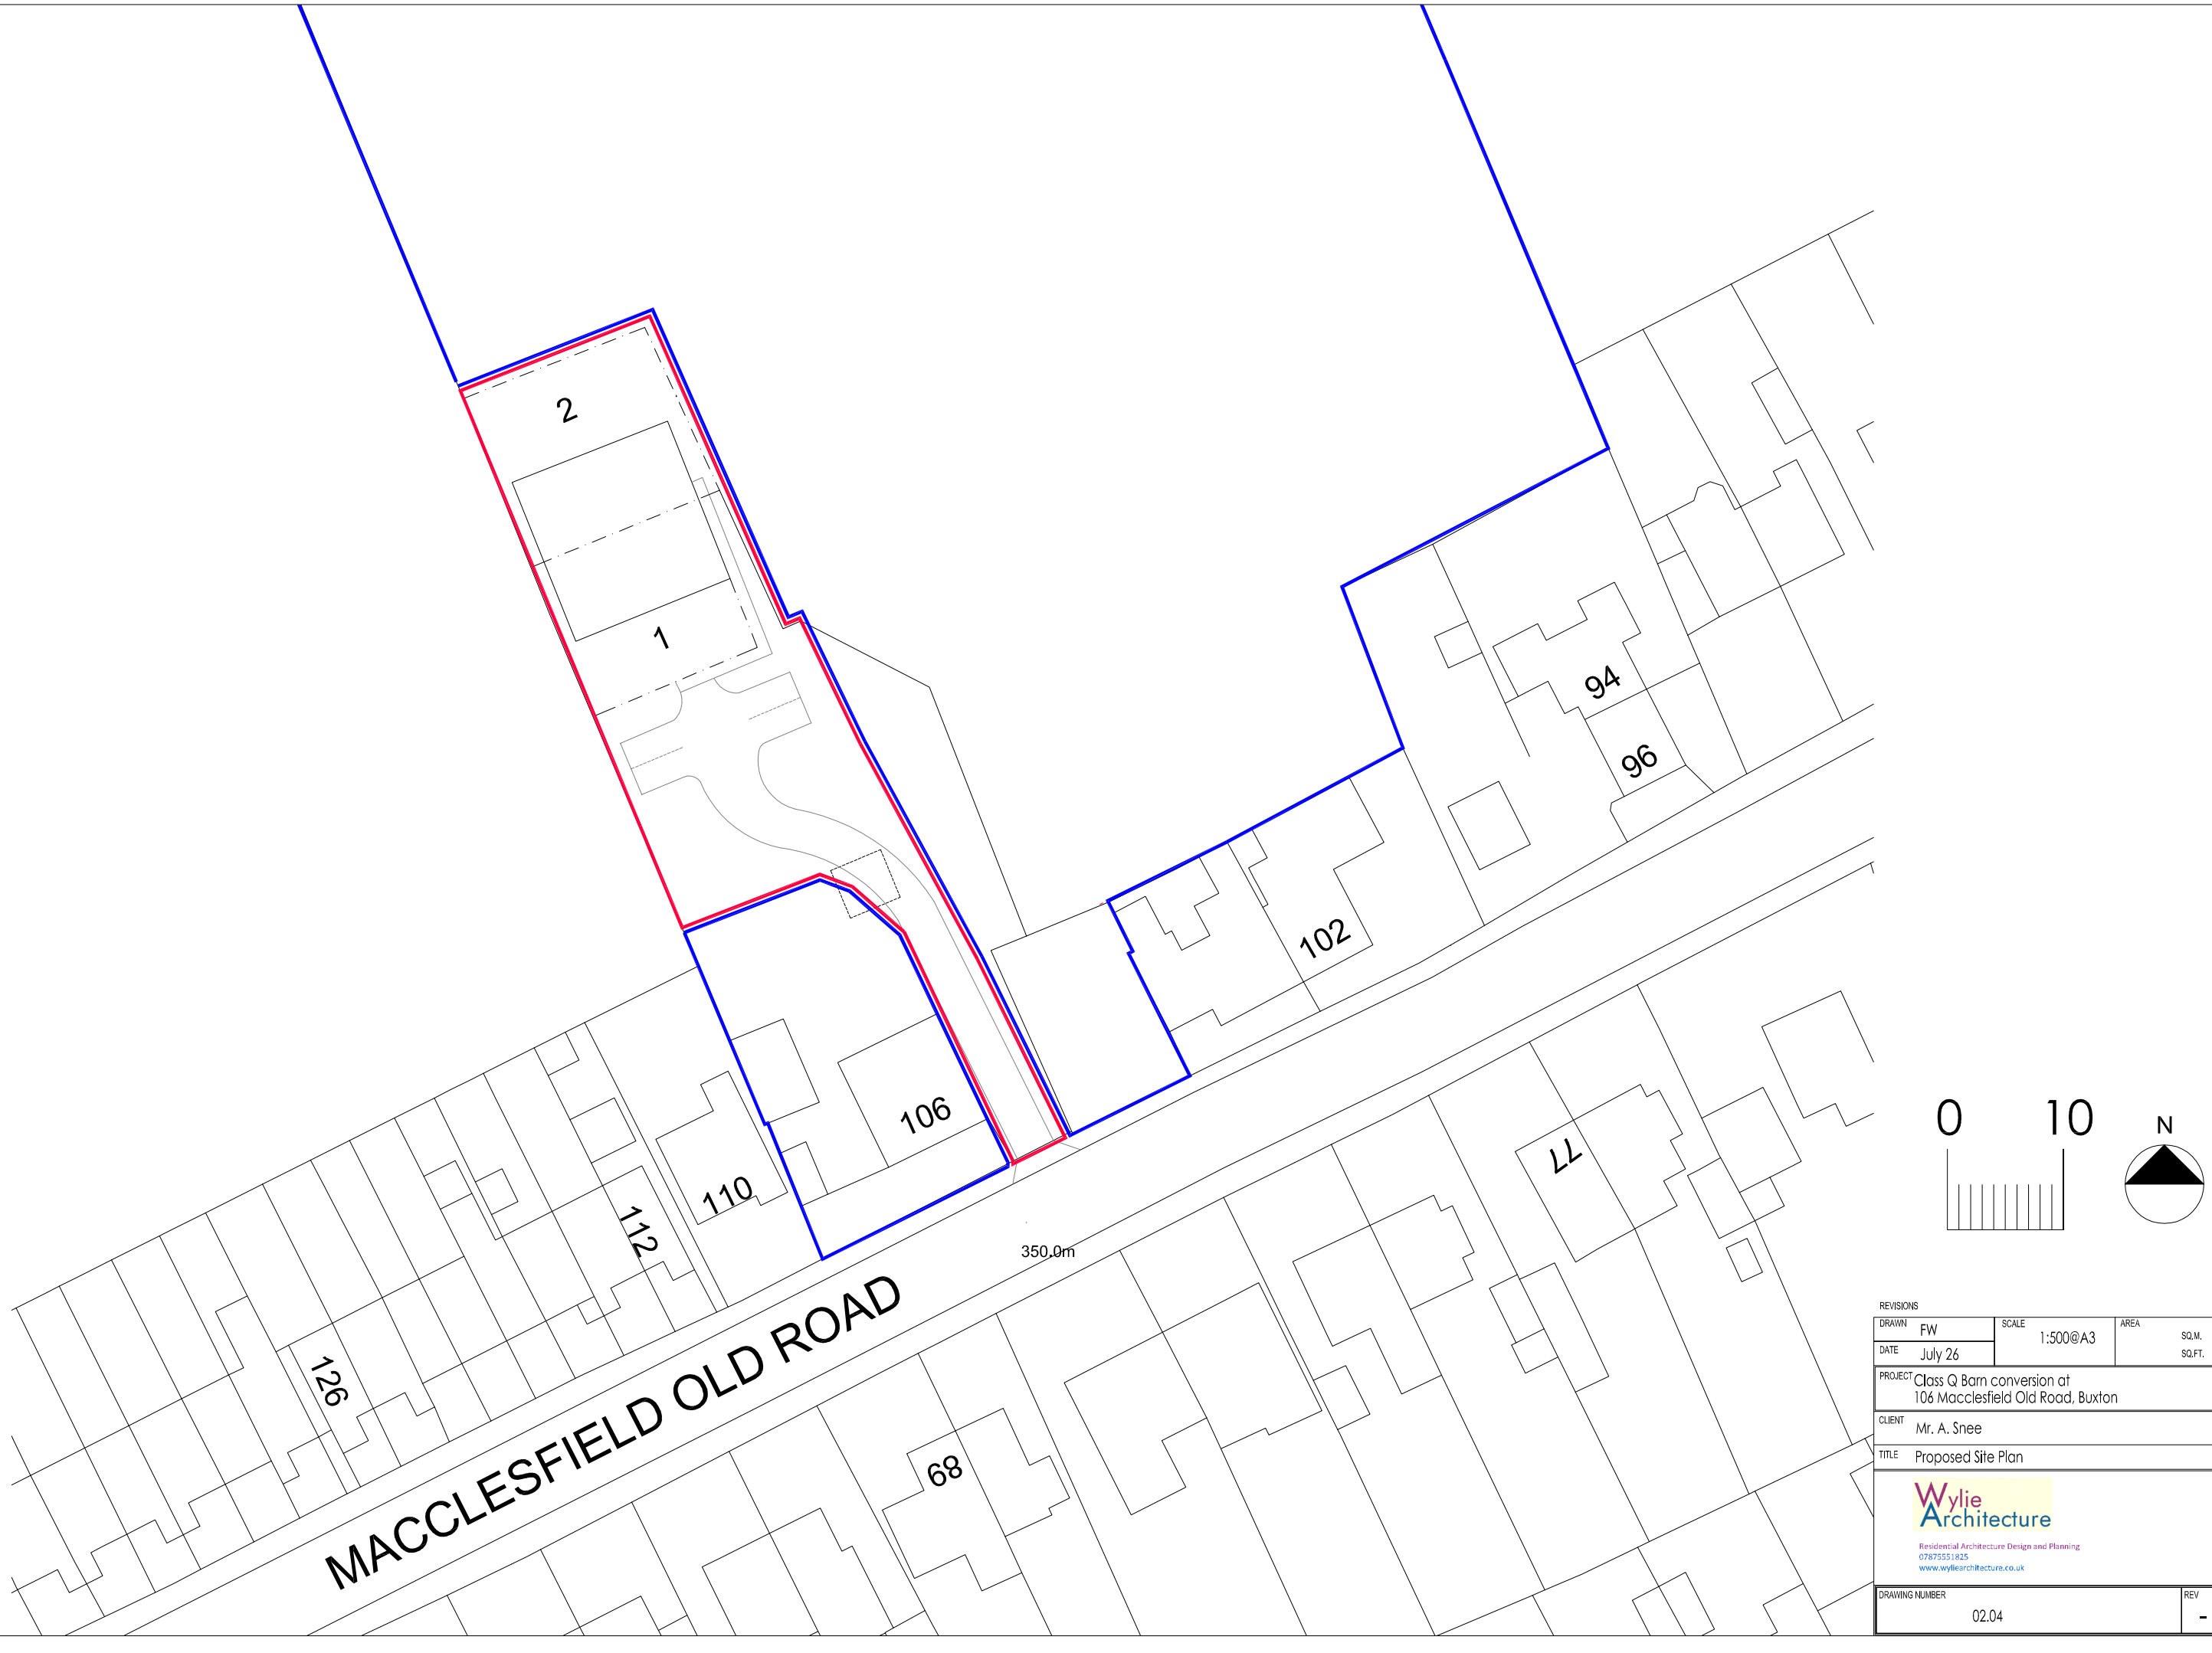


REVISIONS

| | | | |
|---|---|---|---|
| DRAWN FW | SCALE 1:500@A3 | AREA SQ.M. SQ.FT. | |
| DATE July 26 | | | |

PROJECT Class Q Barn conversion at 106 Macclesfield Old Road, Buxton

CLIENT Mr. A. Snee

TITLE Proposed Site Plan

Wylie Architecture
Residential Architecture Design and Planning
07875551825
www.wyliearchitecture.co.uk

| DRAWING NUMBER | REV |
|---|---|
| 02.04 | - |