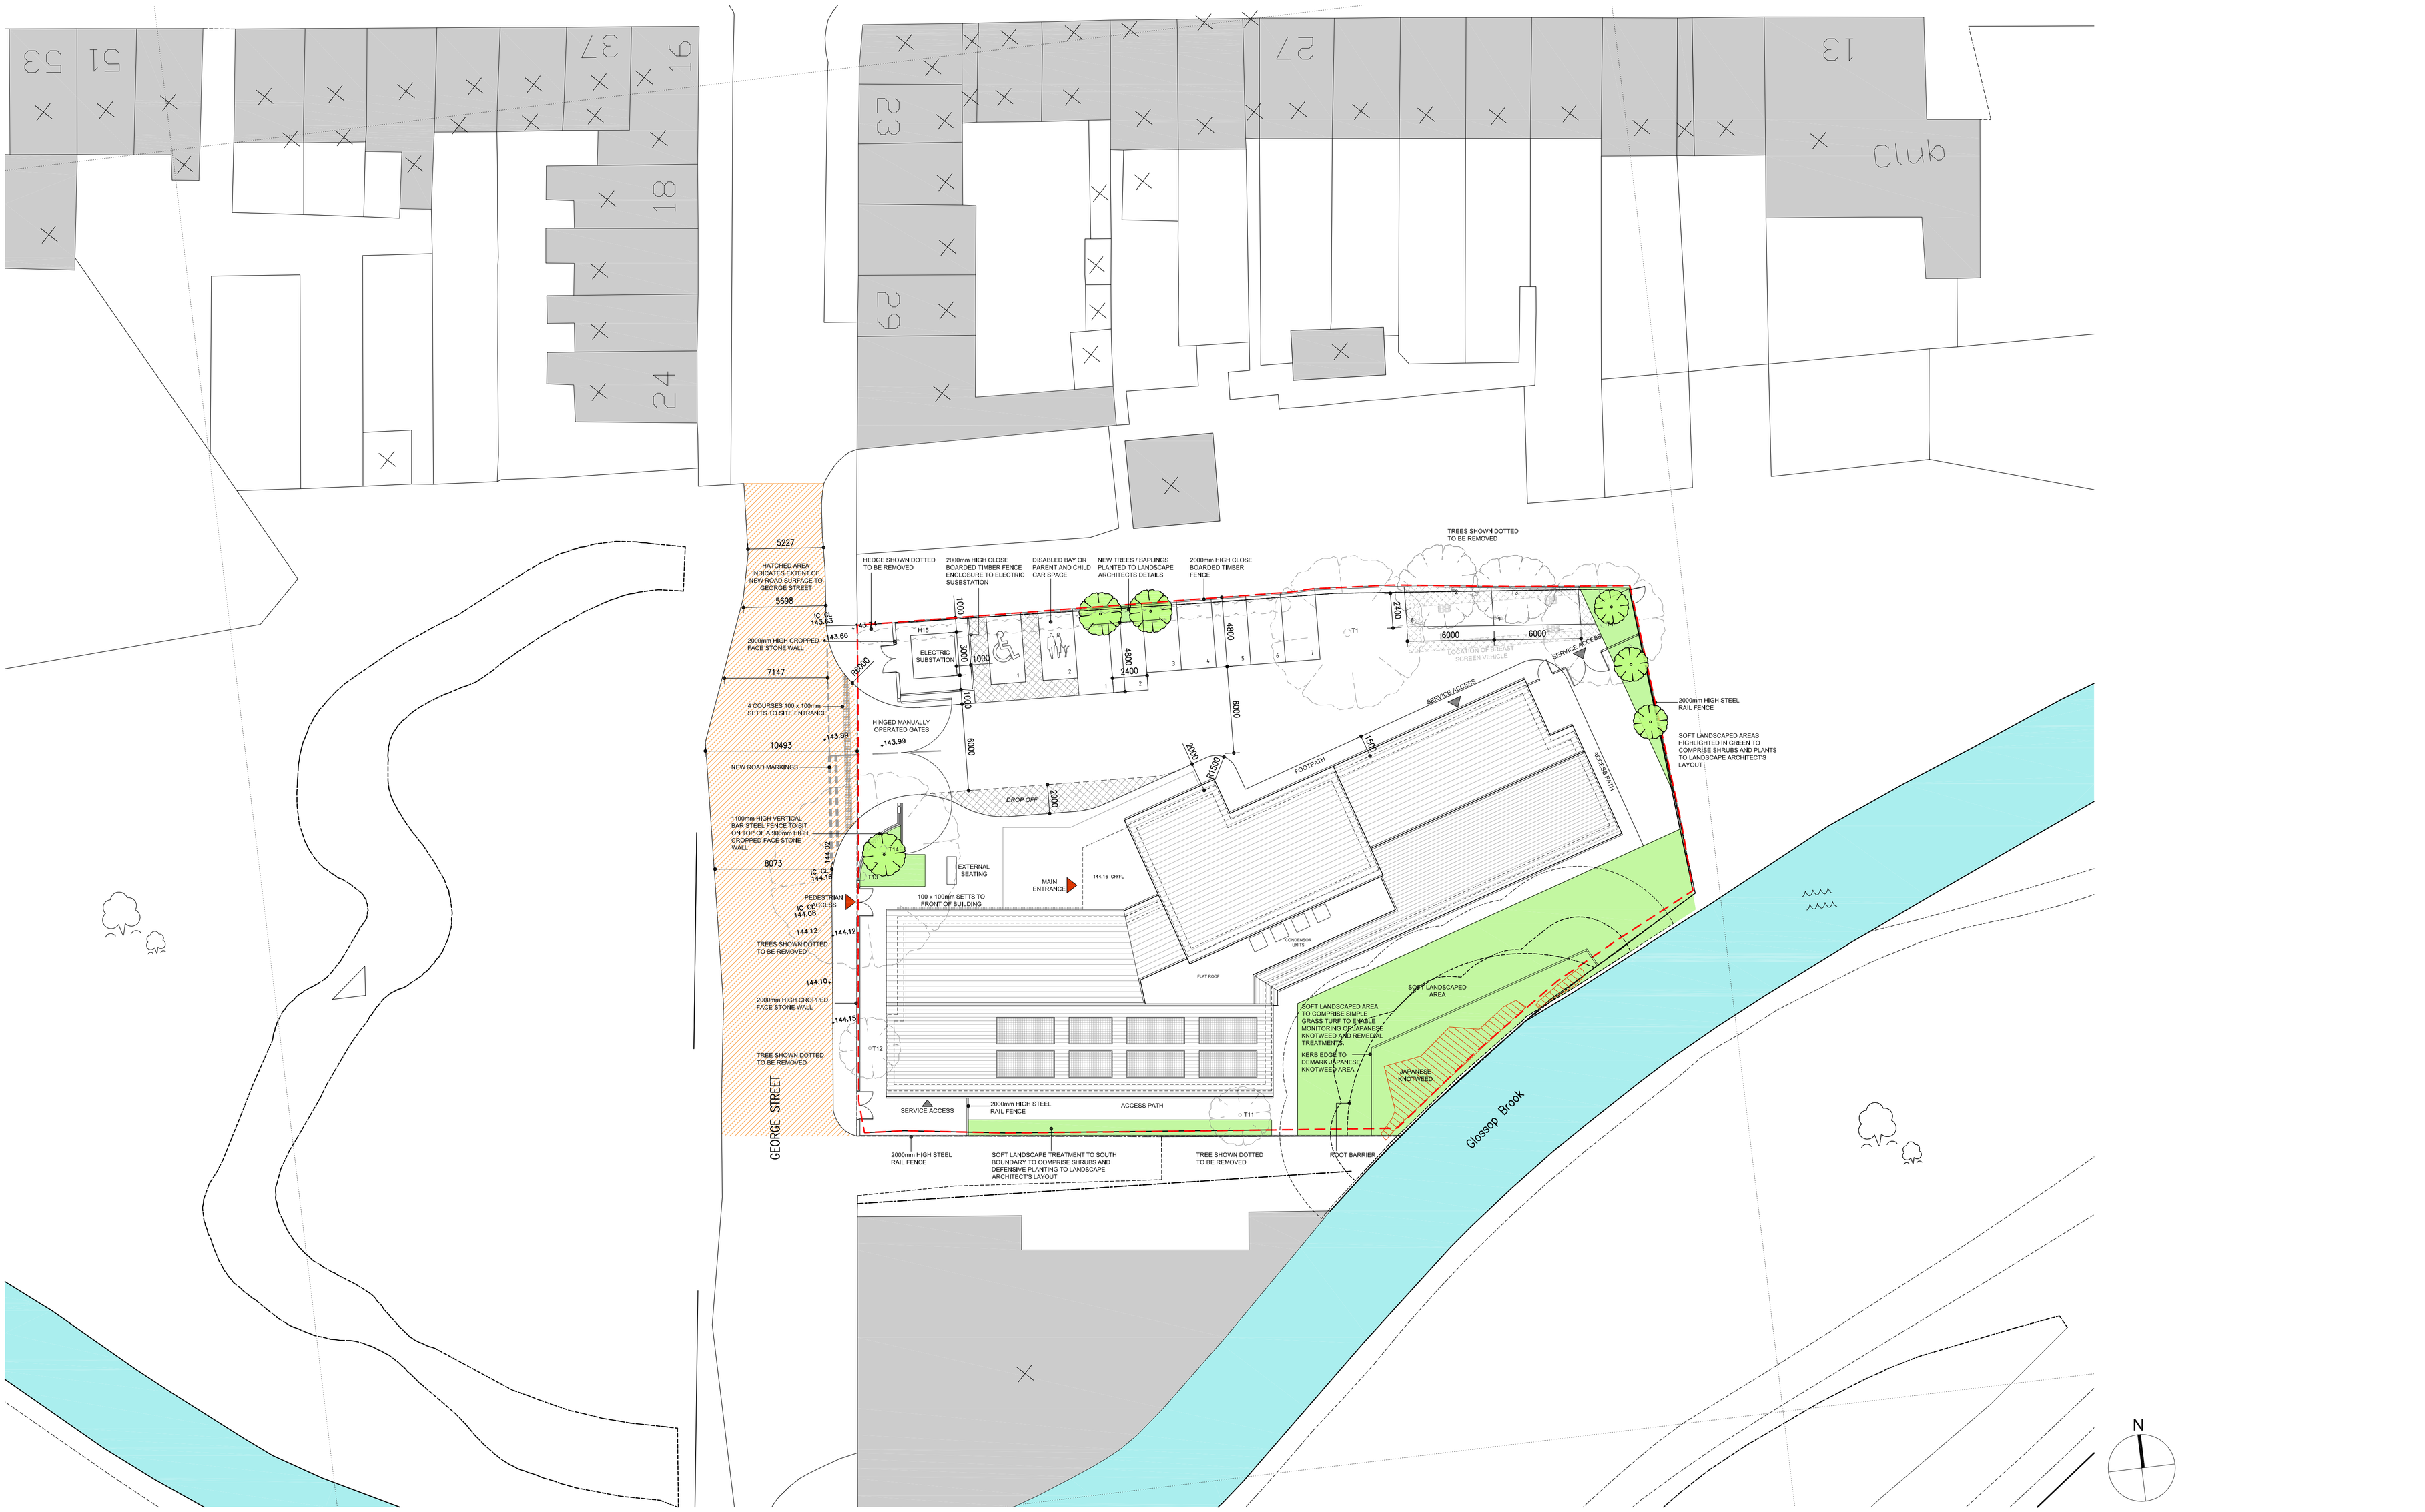

REV	DATE	REVISION DETAILS	DRAWN	CHK
M	10.12.08	ONE DISABLED CAR SPACE INDICATED AS A PARENT & CHILD SPACE TO HIGHWAY OFFICER'S REQUEST	AM	-
J	12.11.08	FENCE AND HEDGE TO NORTH BOUNDARY SHOWN TO BE RETAINED TO LPA'S REQUIREMENTS	AM	-
K	28.11.08	PARKING LAYOUT AMENDED TO HIGHWAY OFFICER'S COMMENTS	AM	-
L	04.12.08	PARKING LAYOUT REVISED FOLLOWING DISCUSSIONS WITH LPA & HIGHWAYS.	AM	-
E	04.09.08	ACCESS PATH ADDED TO SOUTH SIDE OF THE SITE	NCA	-
F	12.09.08	GENERAL AMENDMENTS AND BOUNDARY TREATMENT NOTES ADDED	NCA	-
G	16.09.08	GENERAL AMENDMENTS TO DESIGN TEAM COMMENTS	AM	-
H	18.09.08	FURTHER AMENDMENTS	AM	-
A	05.08.08	ADDITION OF SUB STATION	NCA	-
B	07.08.08	FURTHER AMENDMENTS	NCA	-
C	26.08.08	ADDITION OF CYCLE RACK	NCA	-
D	27.08.08	BSV MOVED BACK TO THE REAR OF THE SITE	NCA	-

NOTES
DIMENSIONS ARE NOT TO BE SCALED FROM THIS DRAWING
THIS DRAWING IS COPYRIGHT

CLIENT
MORGAN Ashurst BTG communitysolutions

PROJECT TITLE
GLOSSOP PRIMARY CARE CENTRE

NIGHTINGALE associates architects
Harwell London Brighton Cardiff Rochdale Exeter
CapeTown Liverpool Dartford Leeds Bristol
Unit 2, Blueberry Business Park
Kingsway, Rochdale
OL16 5DB
Tel : +44 (0)1706 647765
Fax : +44 (0)1706 647770
Email : rochdale@nightingaleassociates.com

DRAWING TITLE
Proposed Site Plan

STATUS	SCALE	SHT SIZE	DATE
PRELIMINARY	1:200	A1	AUGUST 2008

DRAWING NUMBER	QA	REVISION
AR-W-XX-PL-020-01		M