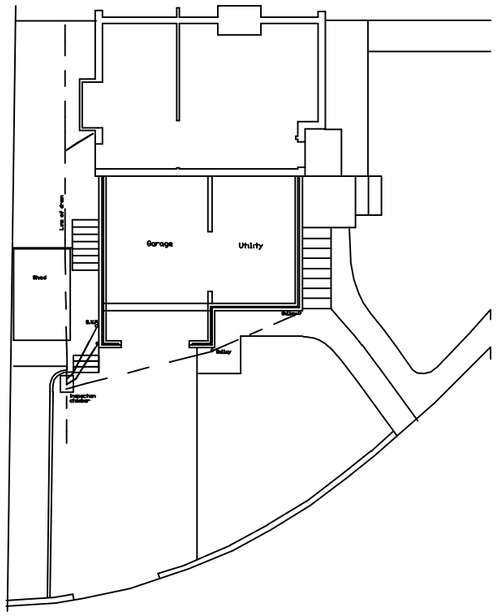

SITE LAYOUT 1:100

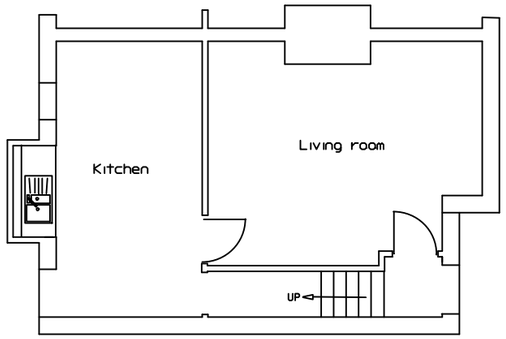

EXISTING GROUND FLOOR PLAN

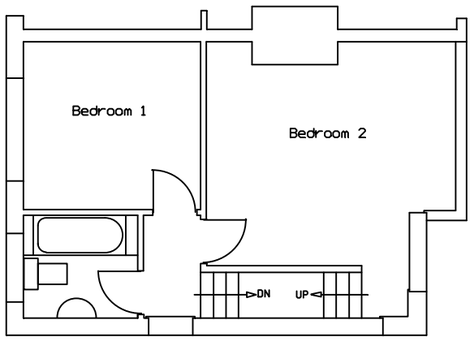

EXISTING FIRST FLOOR PLAN

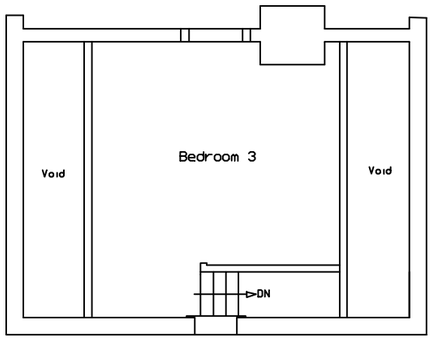

EXISTING SECOND FLOOR PLAN

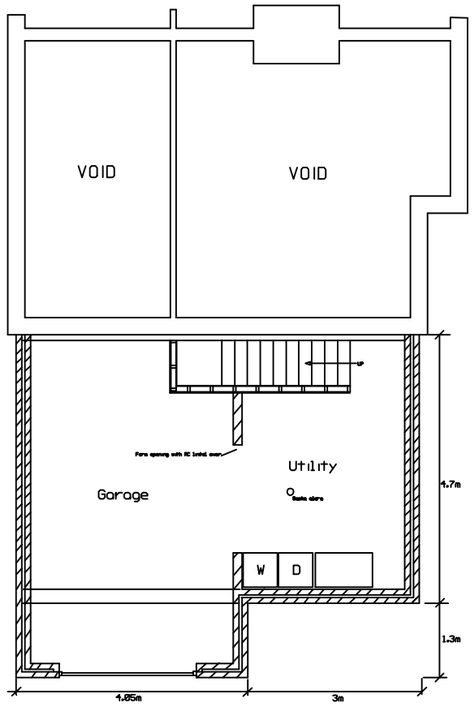

PROPOSED BASEMENT FLOOR PLAN

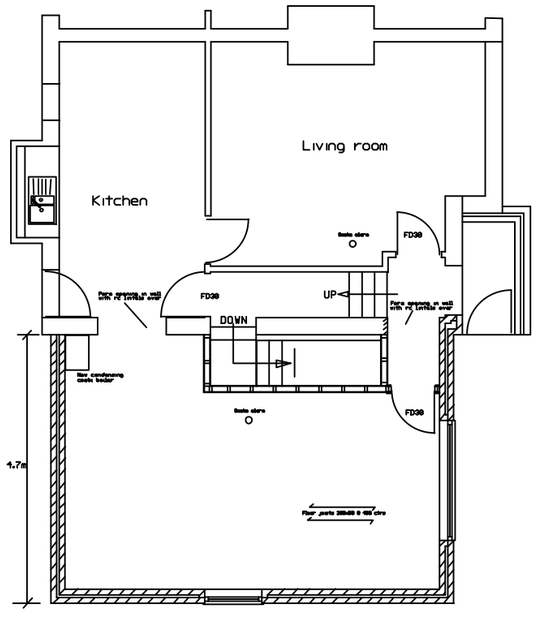

PROPOSED GROUND FLOOR PLAN

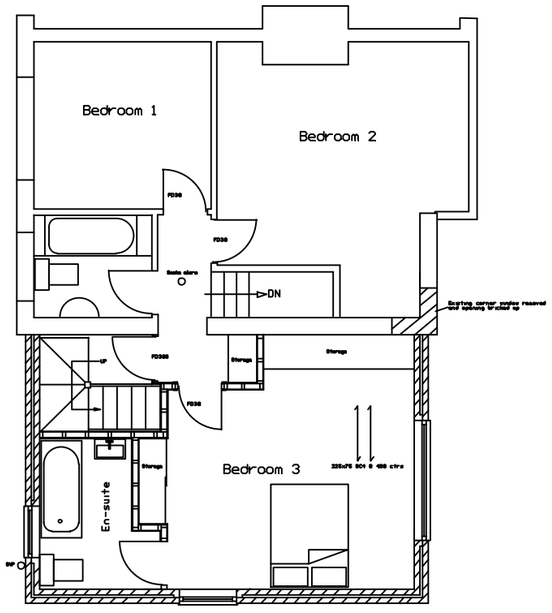

PROPOSED FIRST FLOOR PLAN

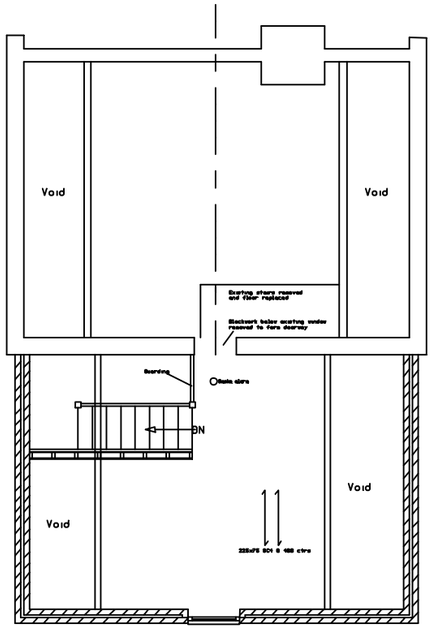

PROPOSED SECOND FLOOR PLAN

ISSUE 2 JUNE 2010	SCALE 1:50	PROPOSED EXTENSION AT 66 JODRELL ROAD WHALEY BRIDGE HIGH PEAK
	DRAWING No 2 OF 2	