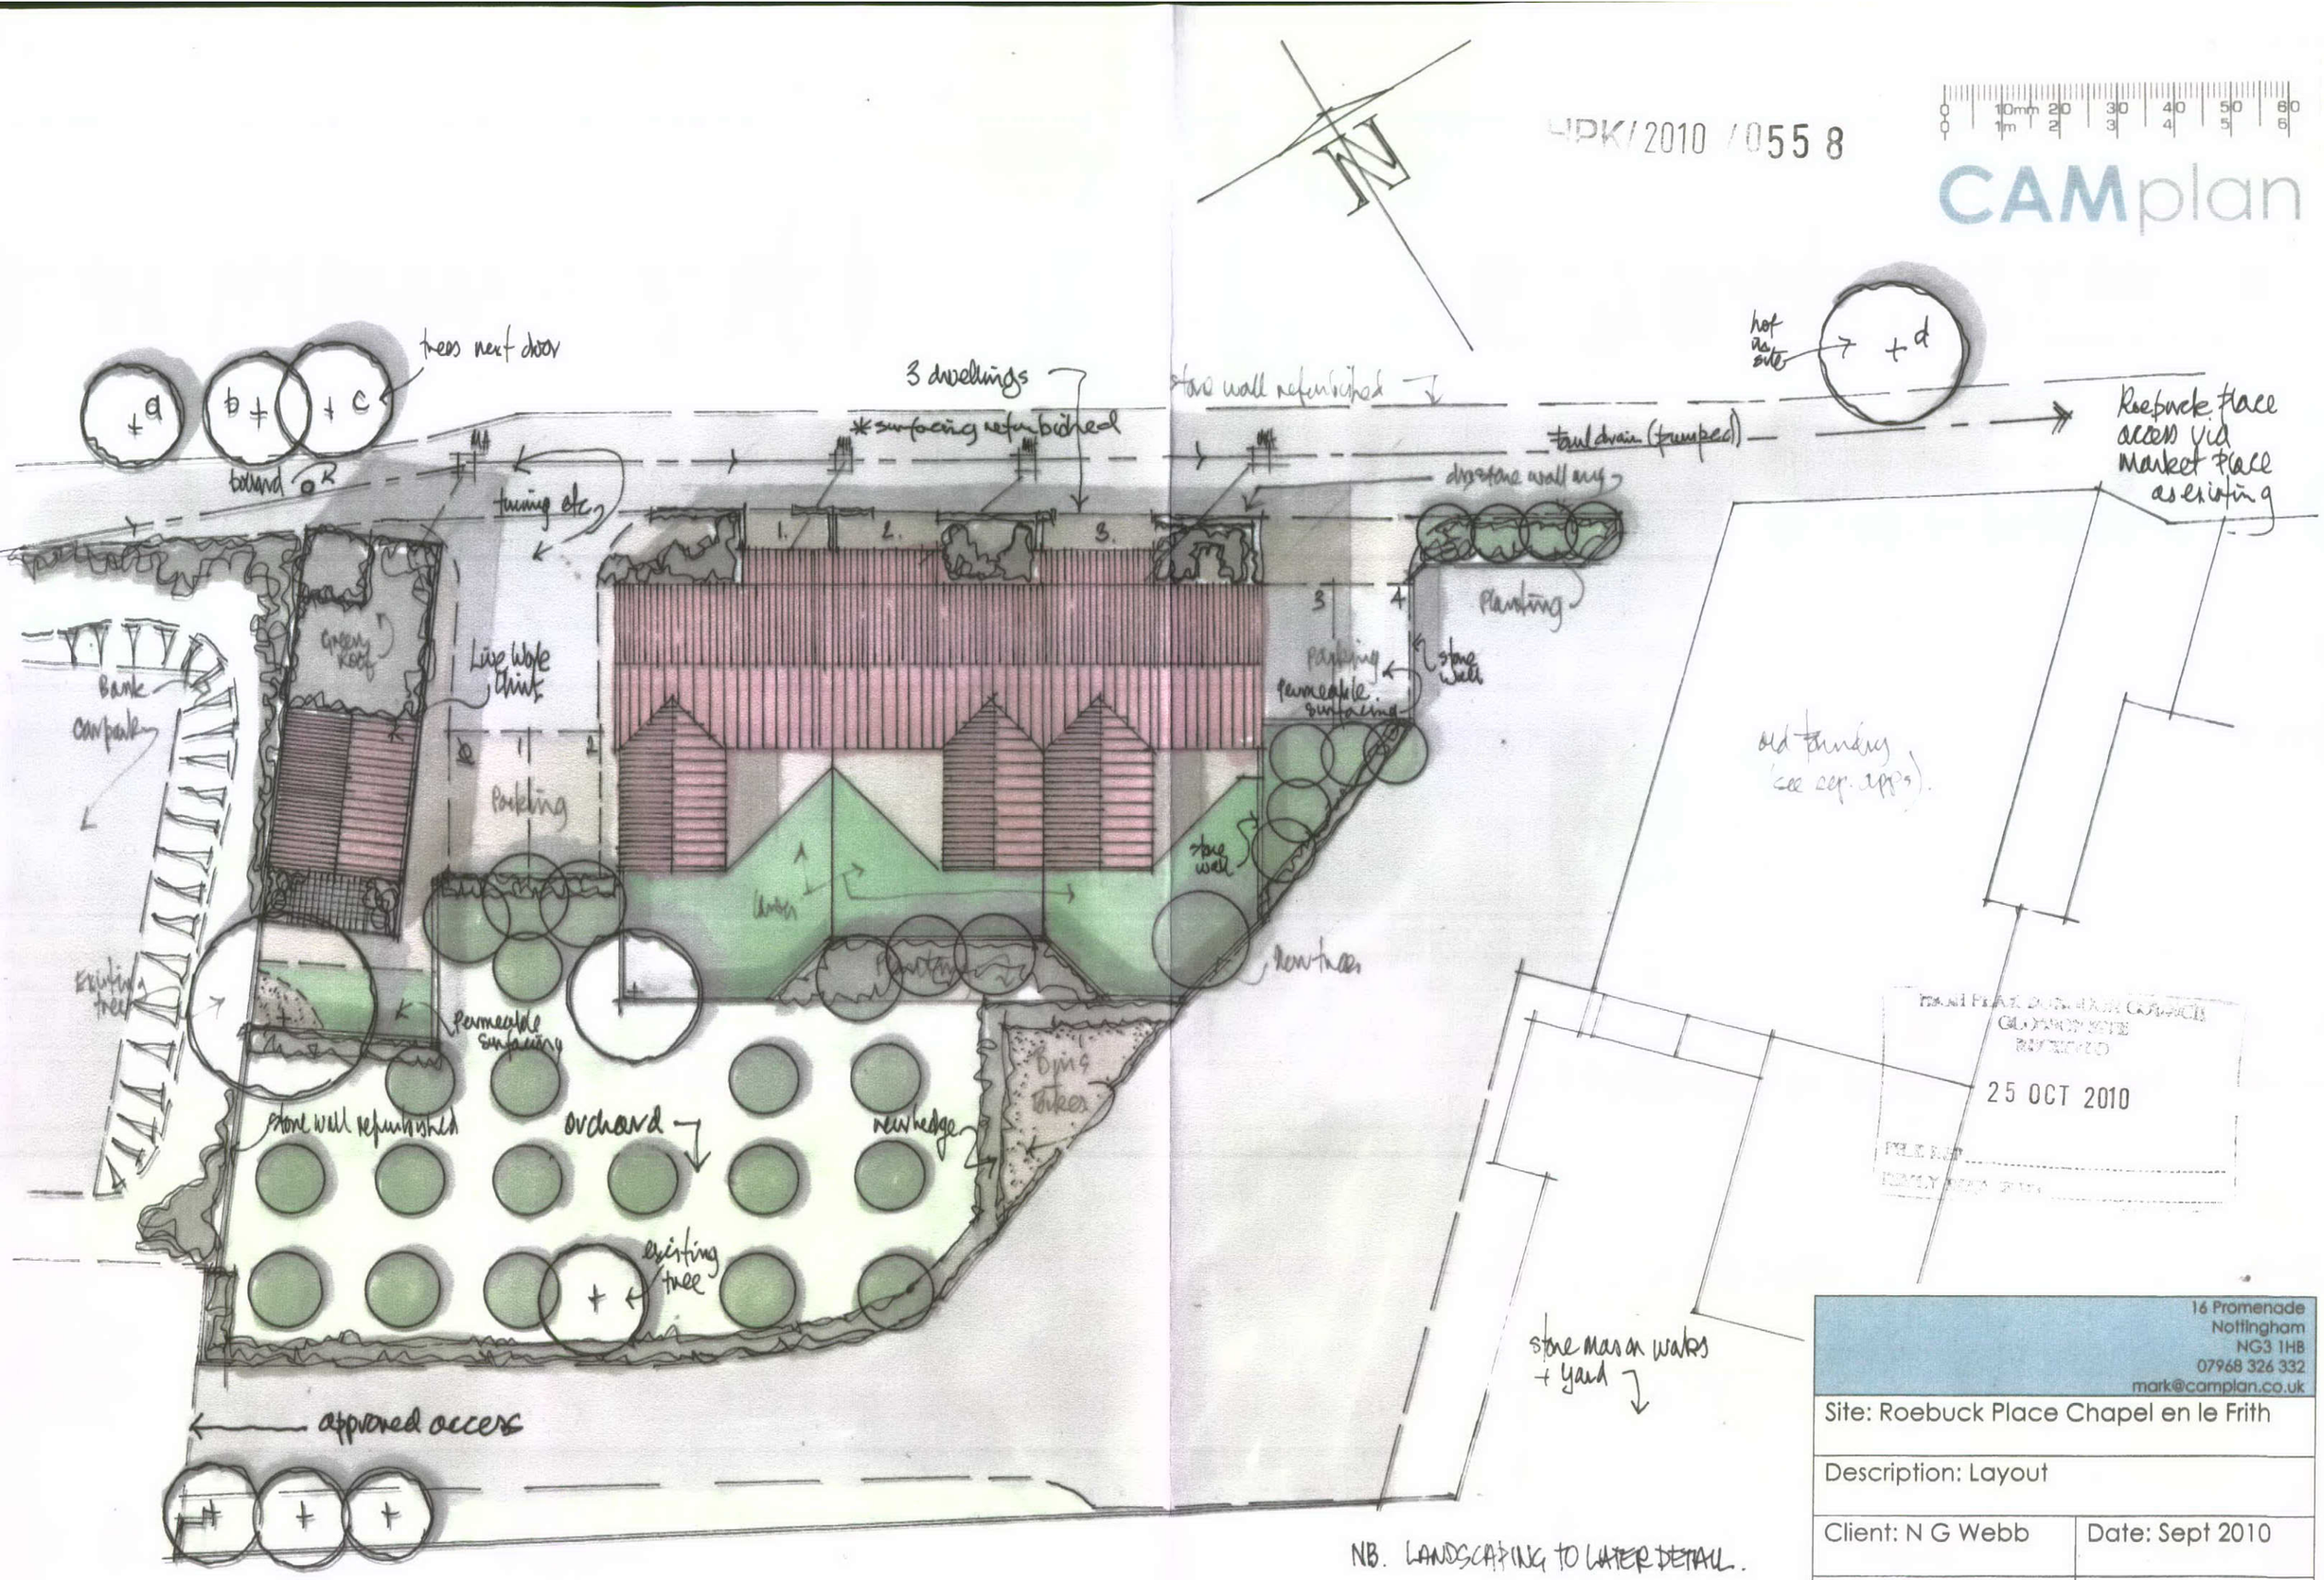

NB. LANDSCAPING TO LATER DETAIL.
Rev. A ~ Introduction of orchard. 09/10.

HIGH PEAK BOROUGH COUNCIL
GLOSSOP SITE
RECEIVED
25 OCT 2010
FILE REF
REPLY REQUIRED

16 Promenade
Nottingham
NG3 1HB
07968 326 332
mark@camplan.co.uk

Site: Roebuck Place Chapel en le Frith	
Description: Layout	
Client: N G Webb	Date: Sept 2010
Scale: 1:200@A3	No: 0132.P.101A

© CAMplan - DO NOT SCALE; PLANNING PURPOSES ONLY