
HPK/2010/558

CAMplan

Site: Roebuck Place Chapel en le Frith	
Description: Live/Work Unit Plans	
Client: N G Webb	Date: June 2010
Scale: 1:50@A3	No: 0132.P.102

25 OCT 2010

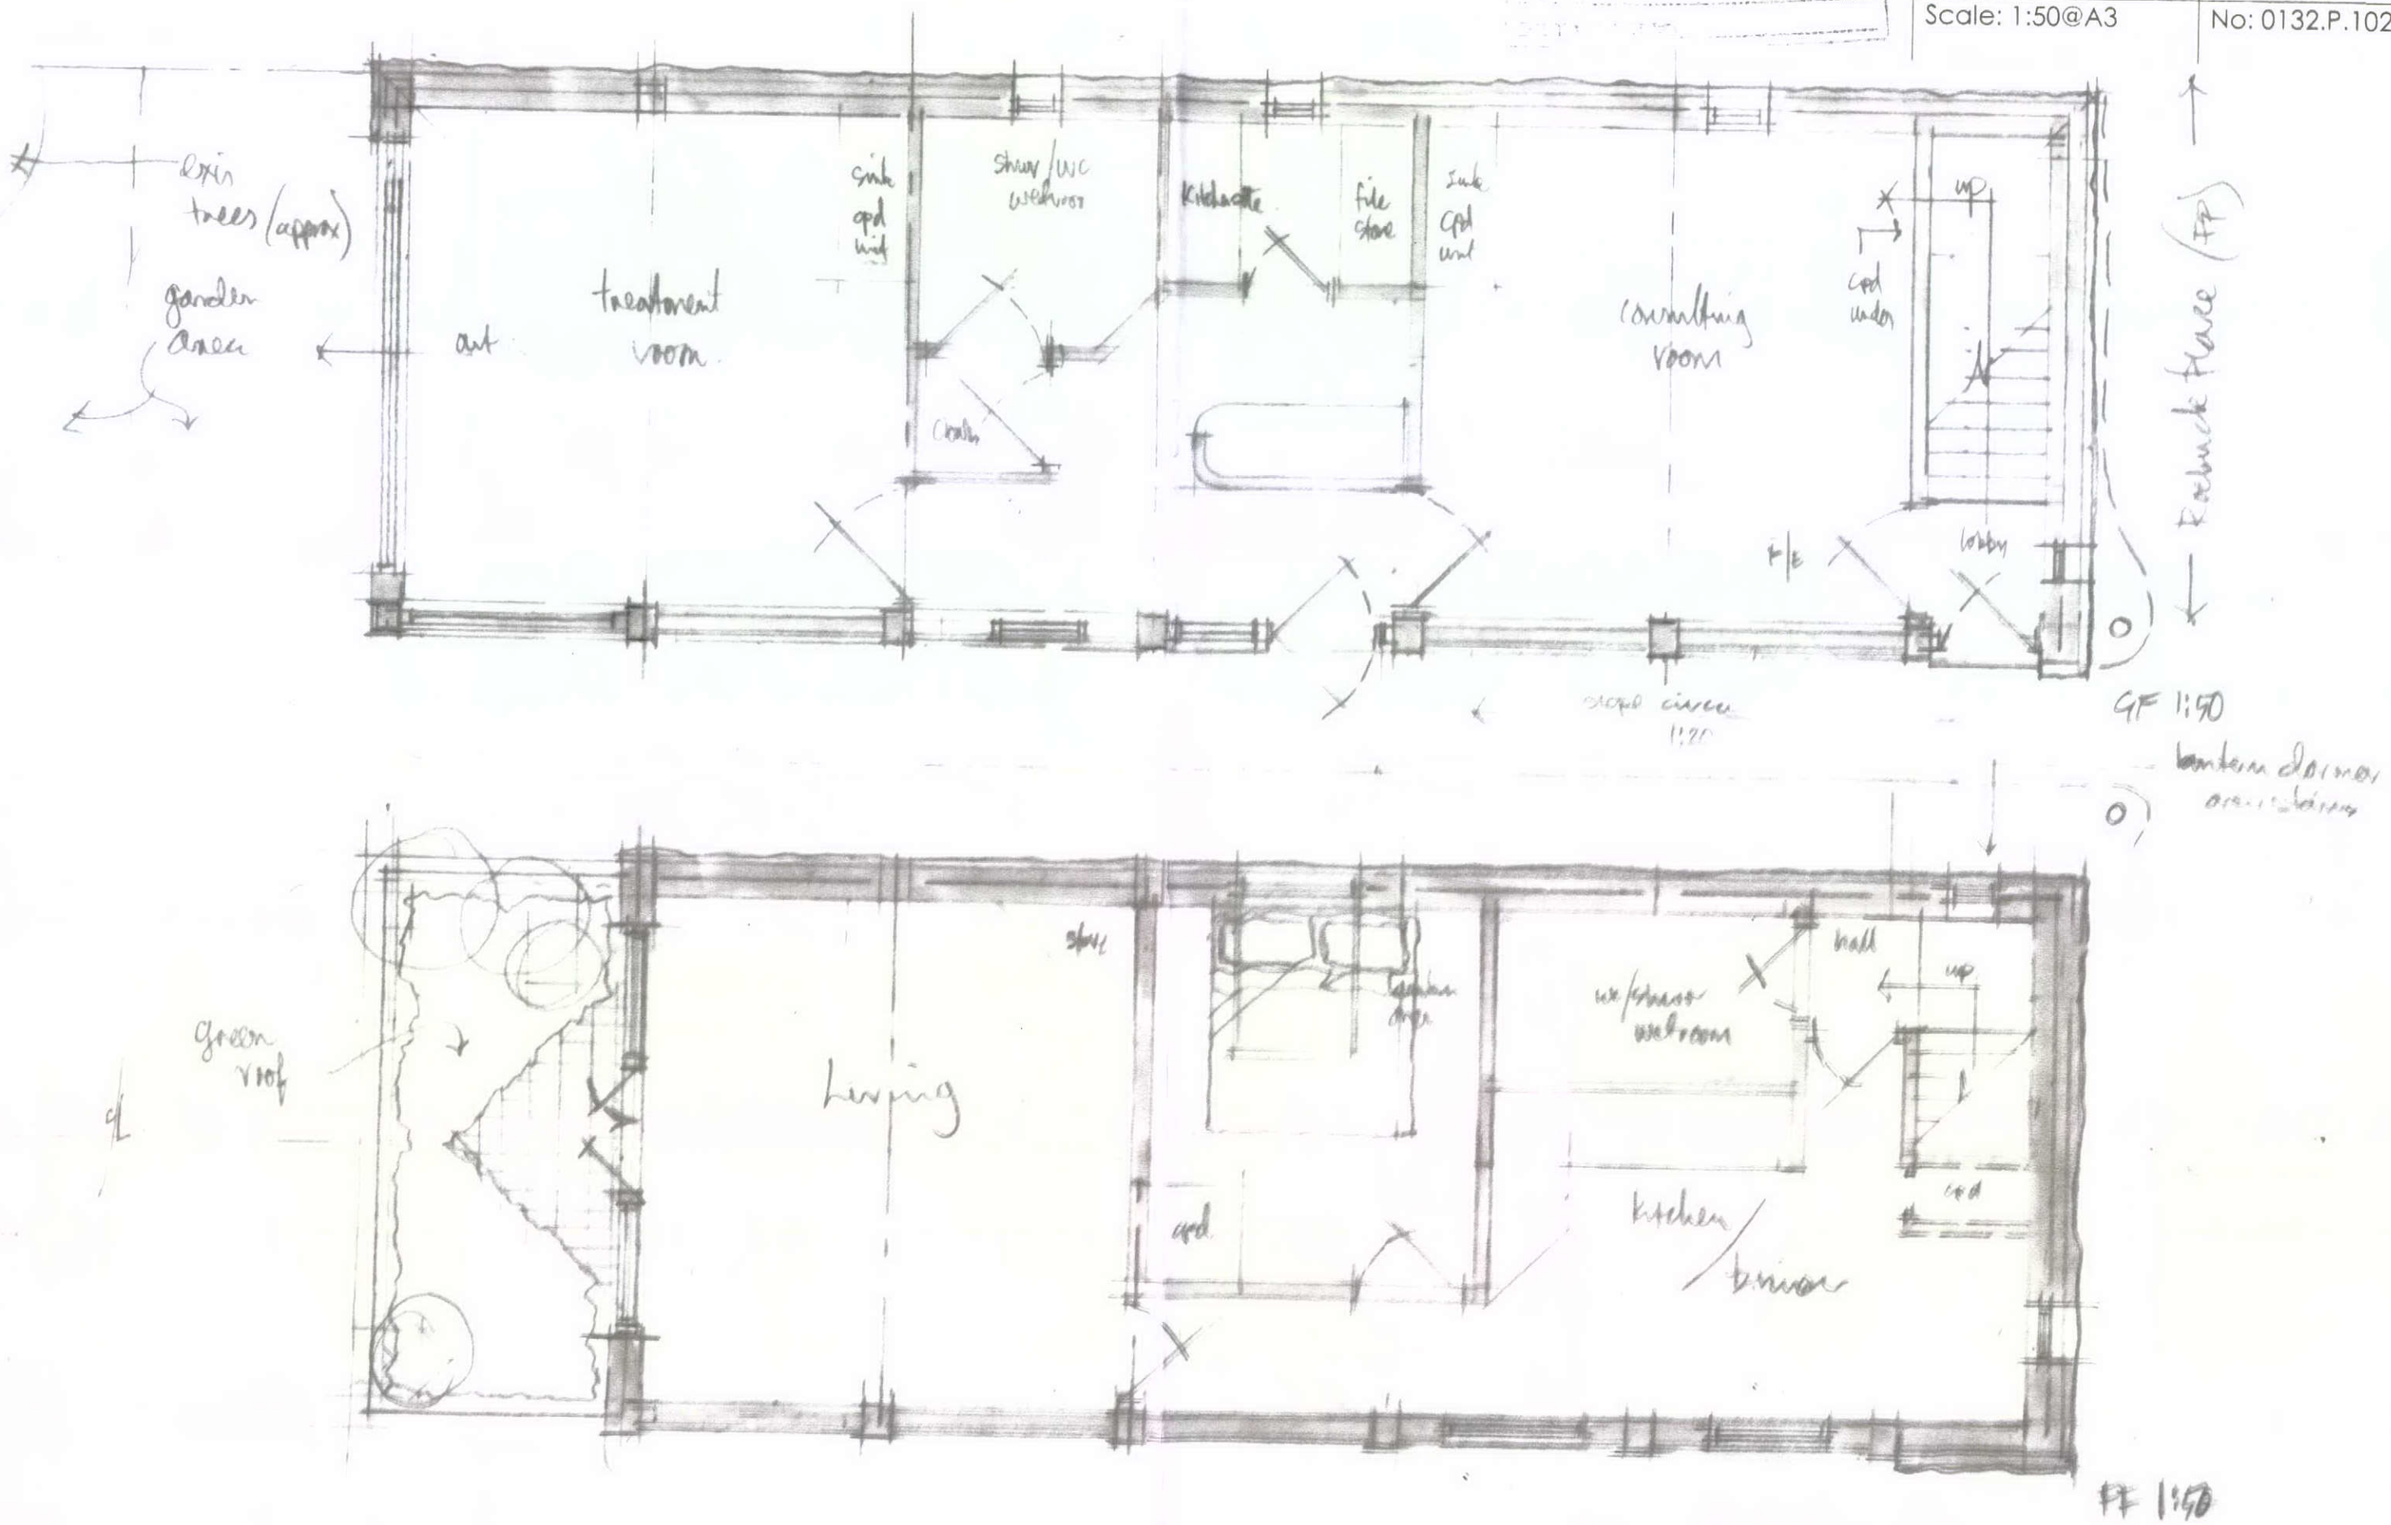

© CAMplan - DO NOT SCALE: PLANNING PURPOSES ONLY