HPK/2010/0558

25 OCT 2010


16 Promenade
Nottingham
NG3 1HB
07968 326 332
mark@camplan.co.uk

Site: Roebuck Place Chapel en le Frith

Description: Live/Work Unit Elevations

Client: N G Webb	Date: June 2010
Scale: 1:50@A3	No: 0132.P.104

© CAMplan - DO NOT SCALE; PLANNING PURPOSES ONLY

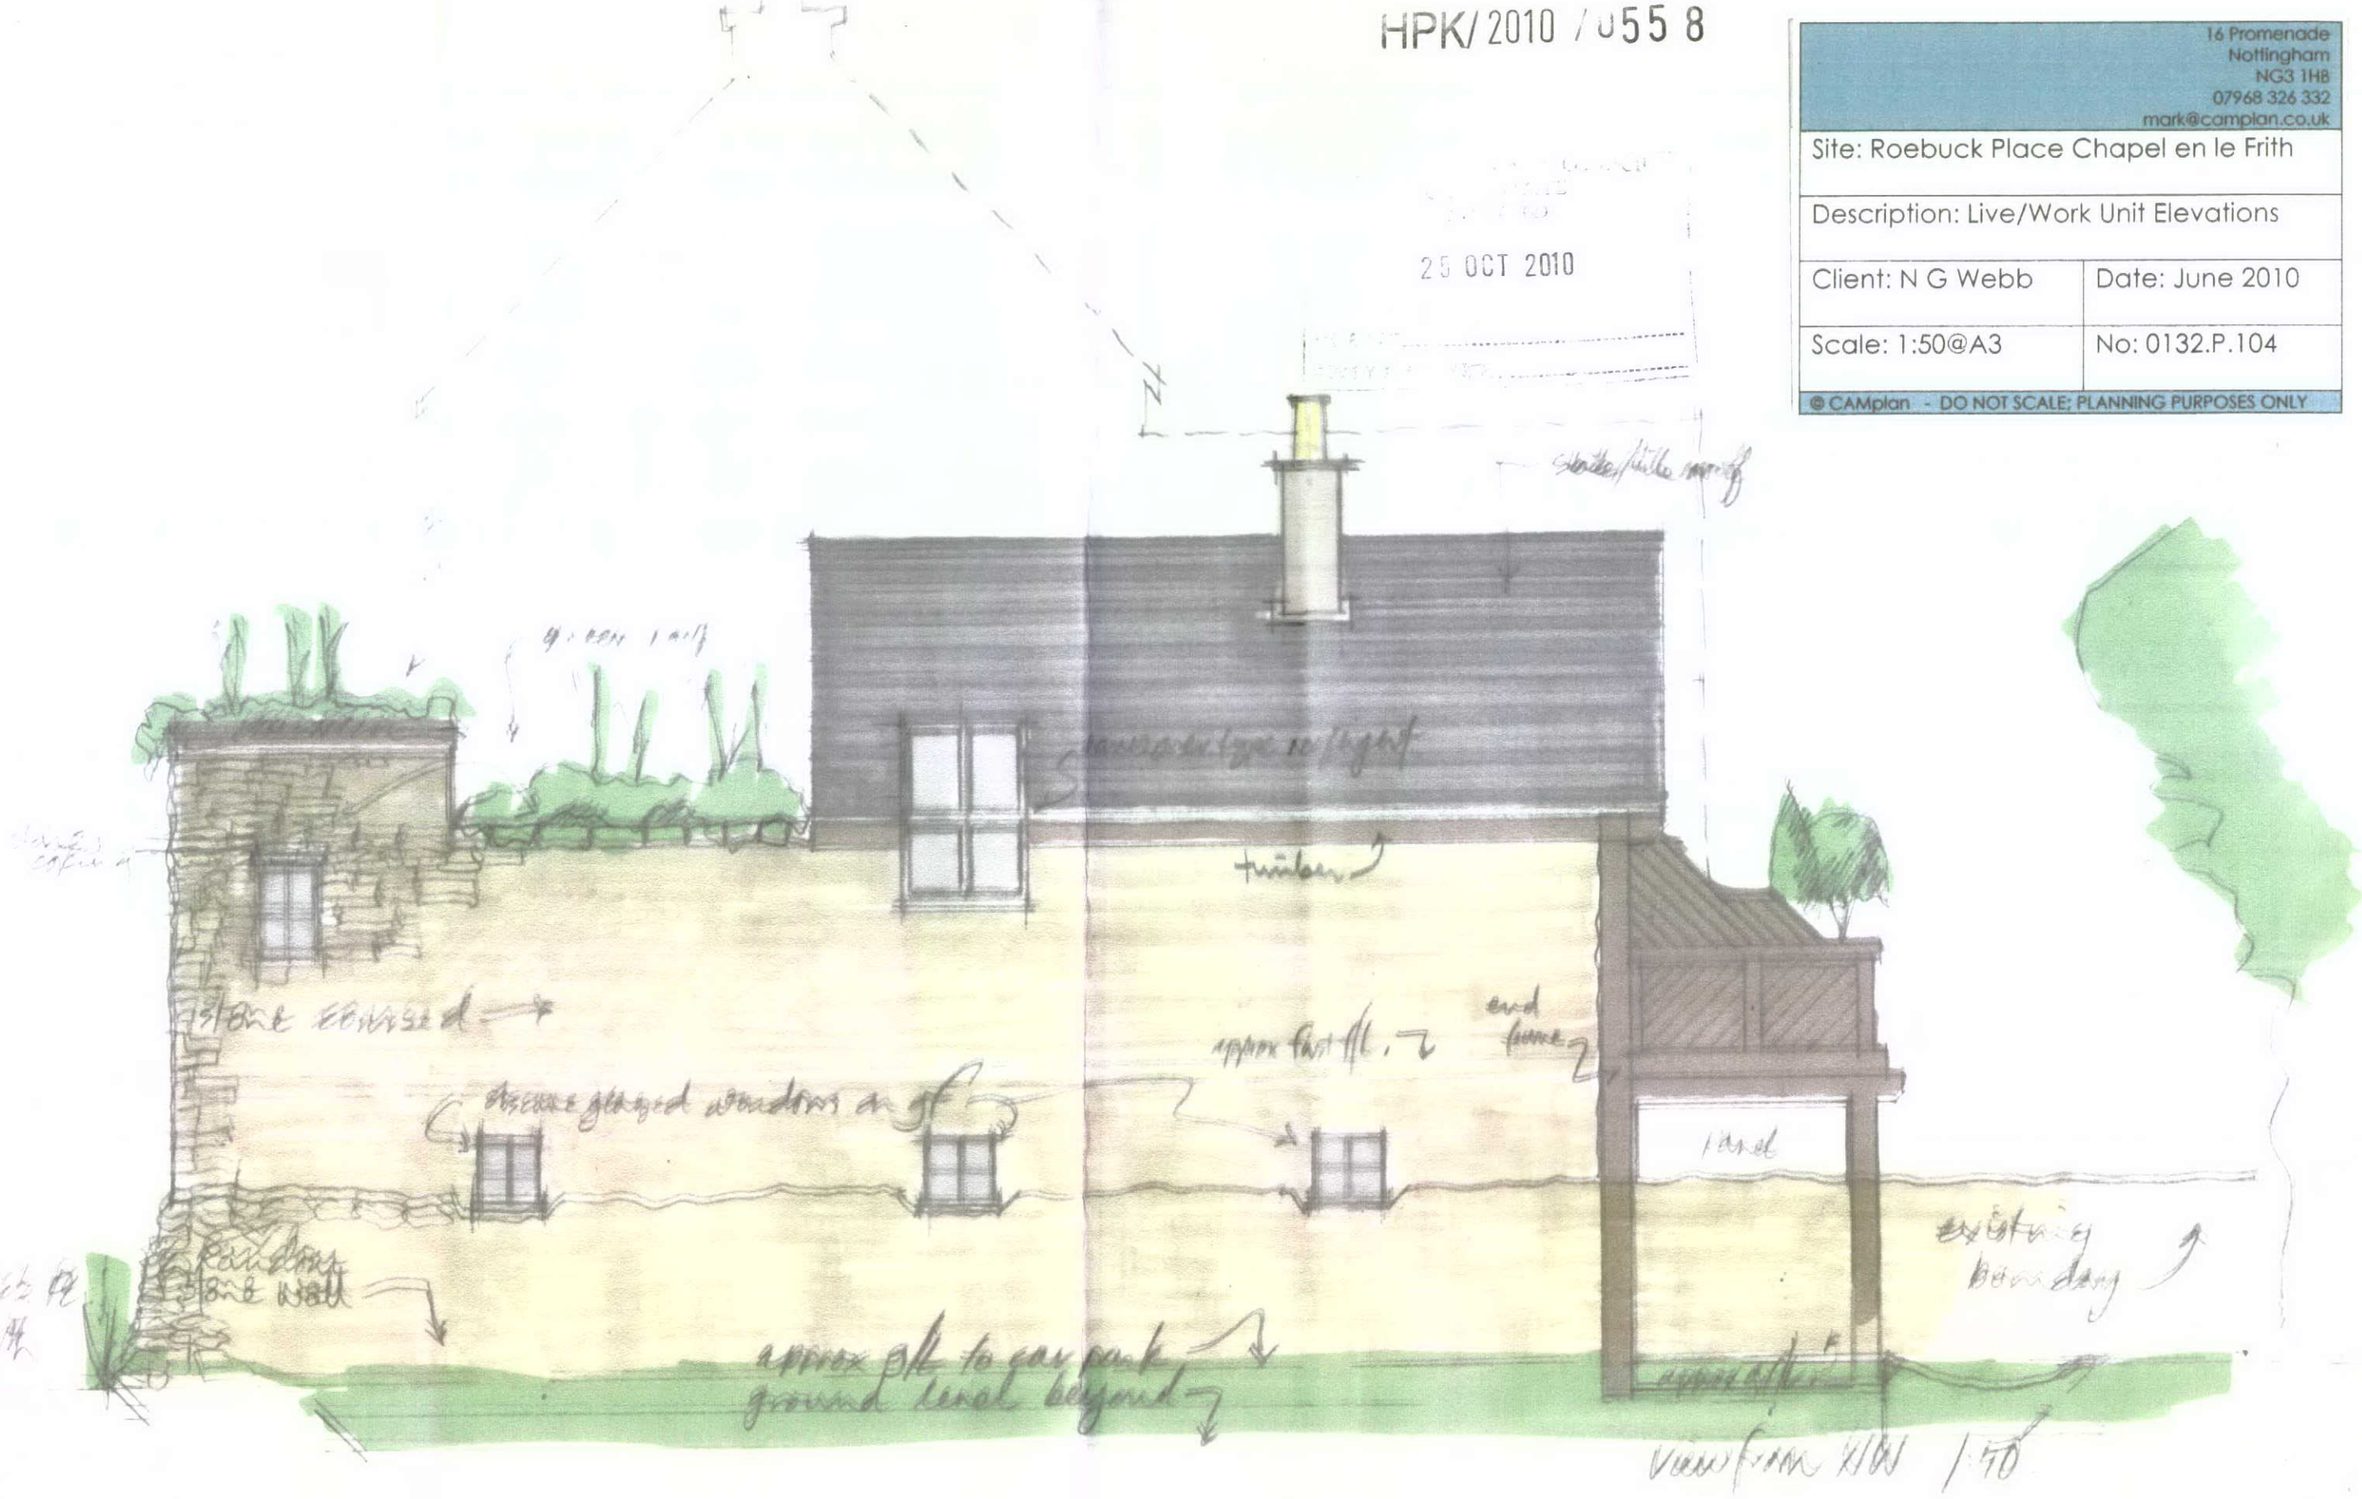

View from NW 1:50

CAMplan