
A0

HPK/2010/0479

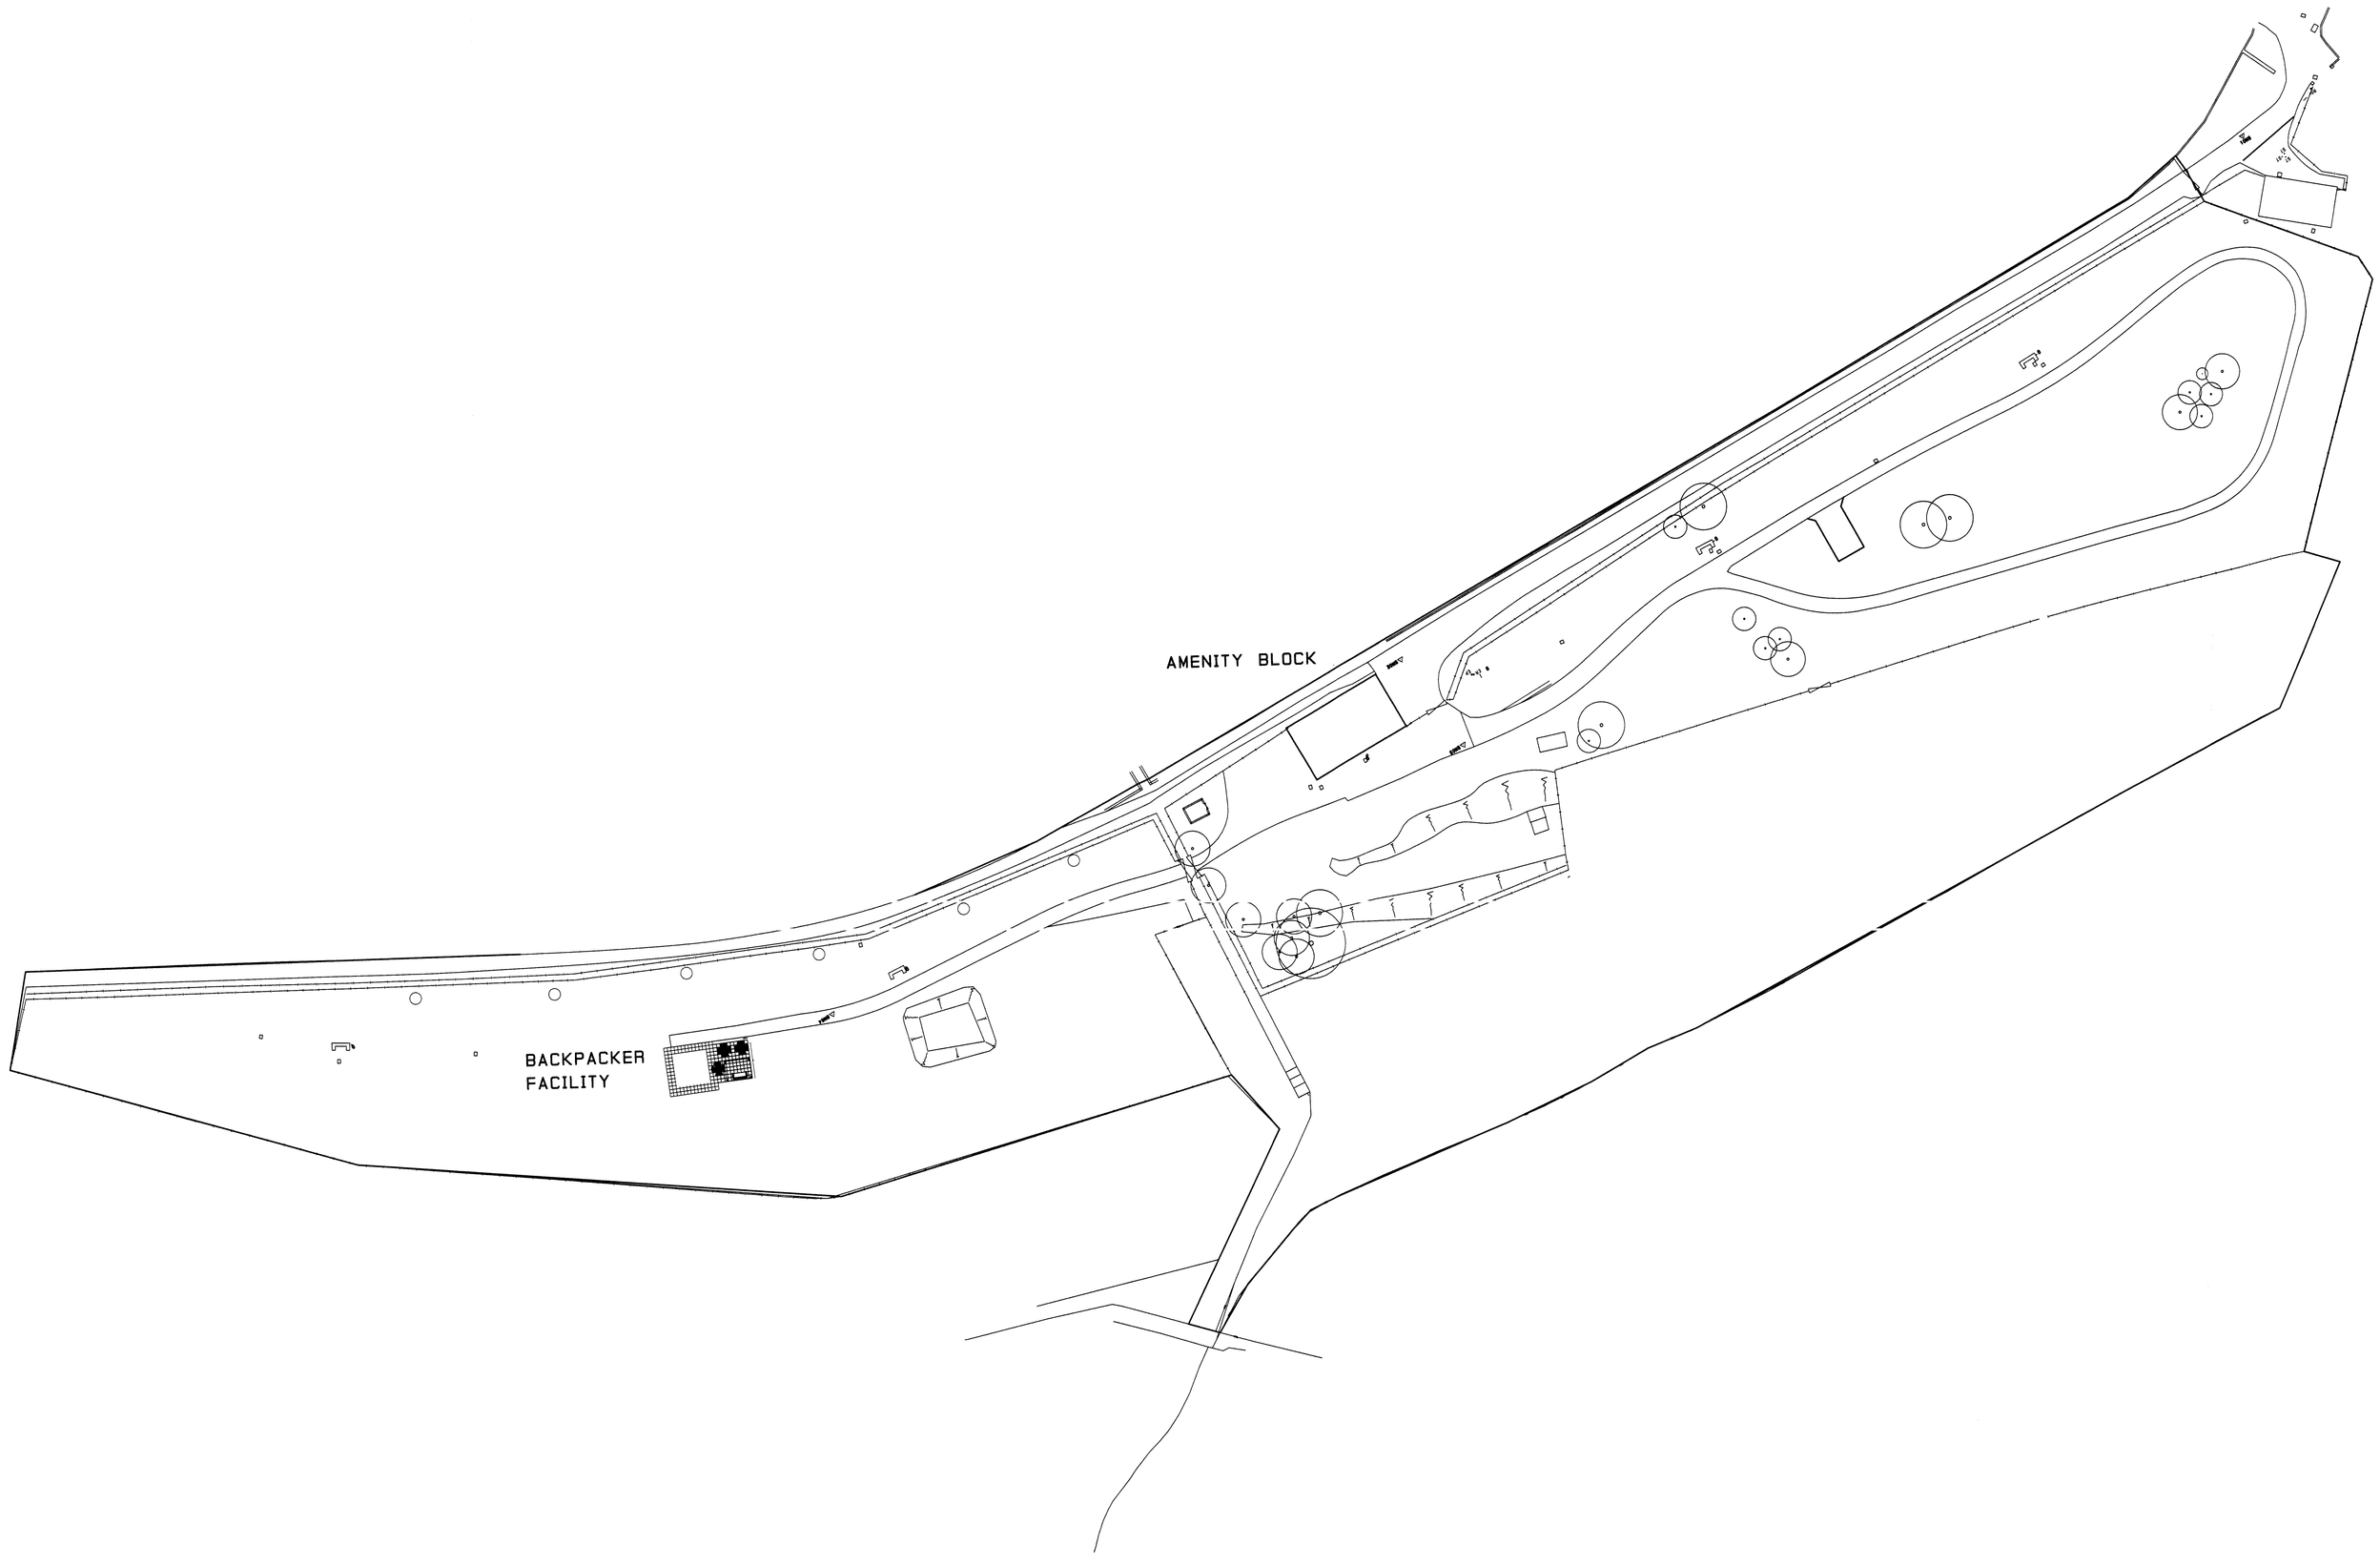

REV. | DATE. | NOTE. | BY.

The Camping and Caravanning Club
The Friendly Club

Greenfields House, Westwood Way,
Coventry CV4 8JH
Telephone: (024) 7669 4995
Fax: (024) 7669 4886

project
REFURBISHMENT OF SITE AND AMENITY BLOCK HAYFIELD

title
EXISTING SITE PLAN

stage
DESIGN

date	scale	rev.
APR10	1:500	

drawing no.	drawn by
HAY/020/CED	CED

RECEIVED
28 OCT 2010