
HPK/2010/0479

A3

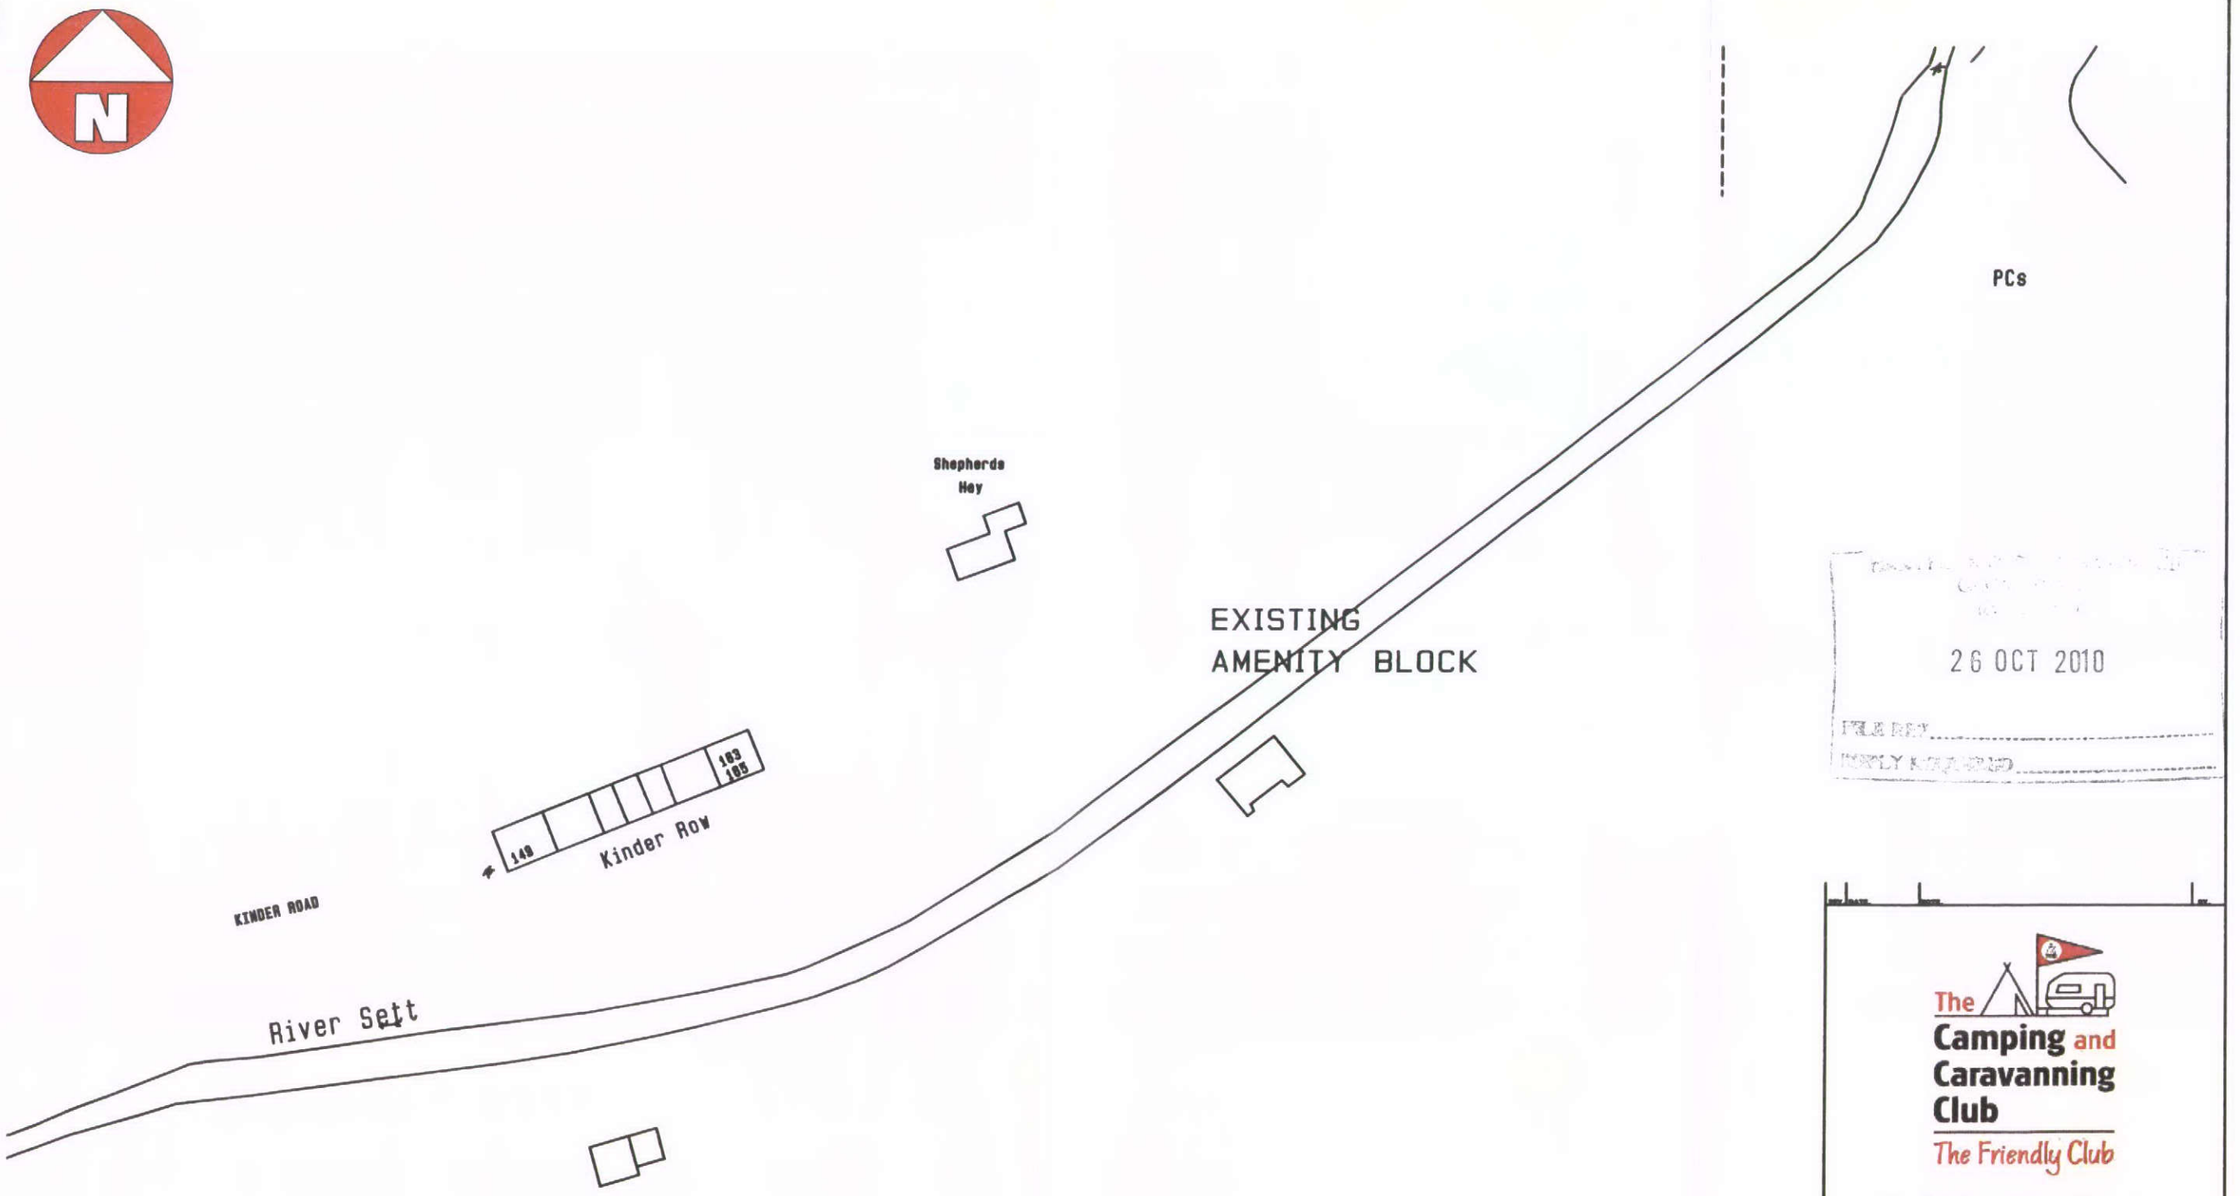

26 OCT 2010
FILE REF
REPLY REQUIRED

The Camping and Caravanning Club
The Friendly Club

Greenfields House, Westwood Way,
Coventry CV4 8JH
Telephone: (024) 7669 4995
Fax: (024) 7669 4886

project
REFURBISHMENT OF SITE AND AMENITY BLOCK HAYFILED

title
SITE LOCATION PLAN

stage
DESIGN

date	scale	rev.
JUN10	1:1250	

drawing no.	drawn by
HAY 010 CED	CED