HPK/2008/0690

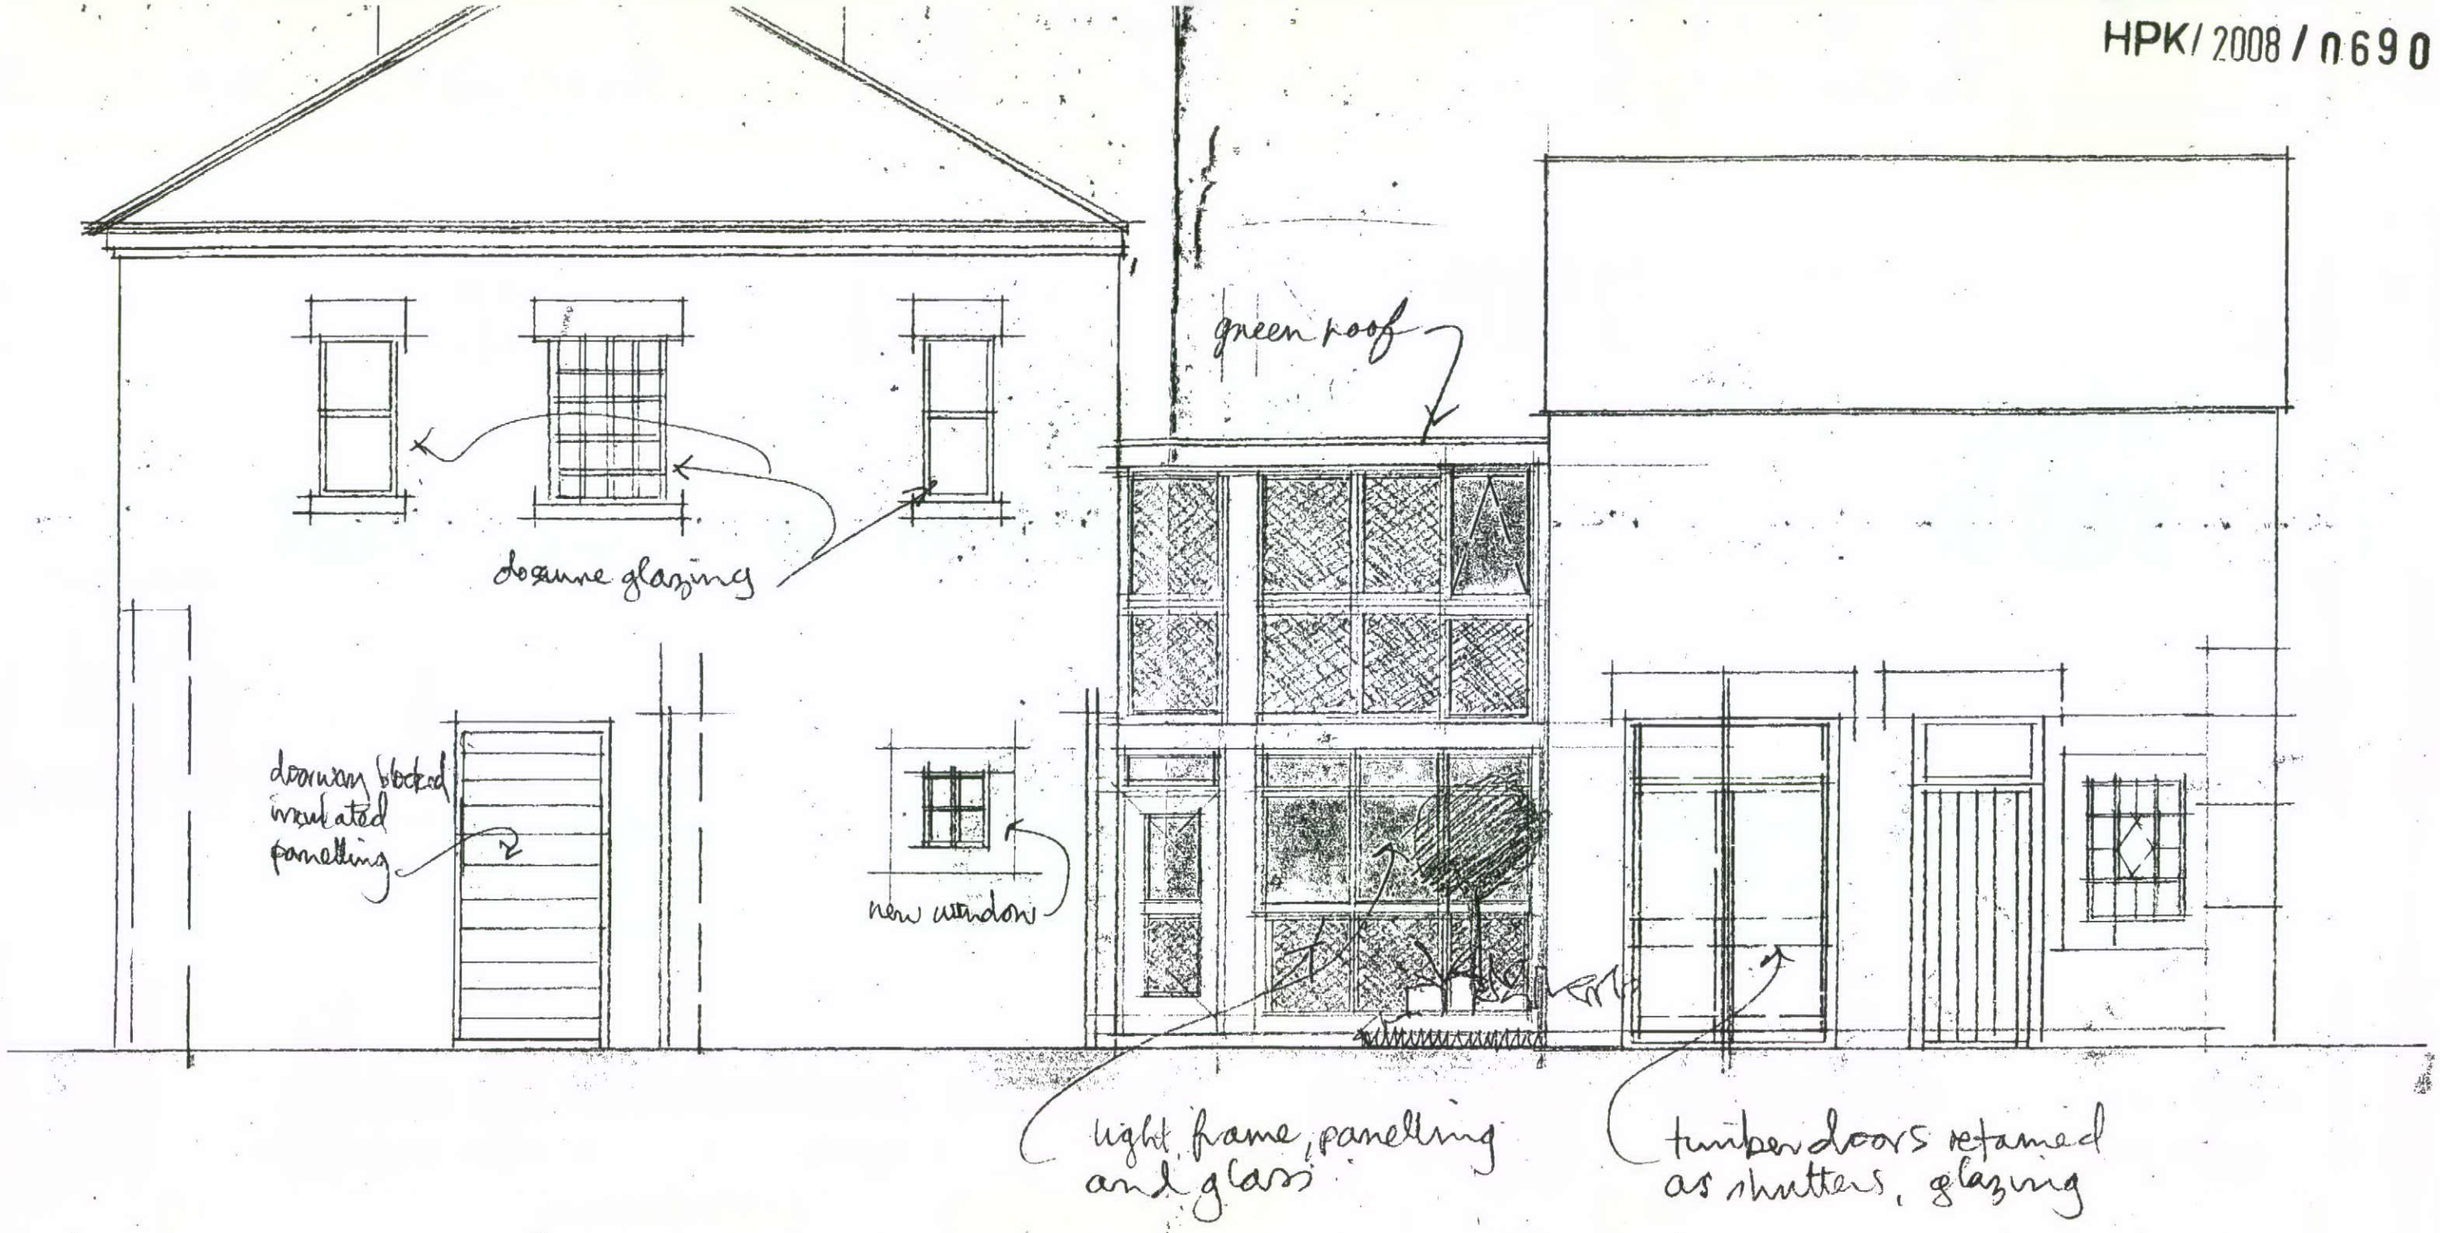

HIGH PEAK BOROUGH COUNCIL
GLOSSOP SITE
RECEIVED
10 NOV 2008

FOR REFERENCE ONLY

Plann.it Ltd

SITE	10 High Street Chapel en le Frith
CLIENT	Nigel Webb
TITLE	APPROVED Int Elevation A
DWG NO.	0187.P.113
DATE	October 2008
SCALE	1:50

1 Kayes Walk, Nottingham
T: 0115 9413113 F: 0115 9507601
E: plann@plann.it W: www.plann.it