
HPK/2008/0690

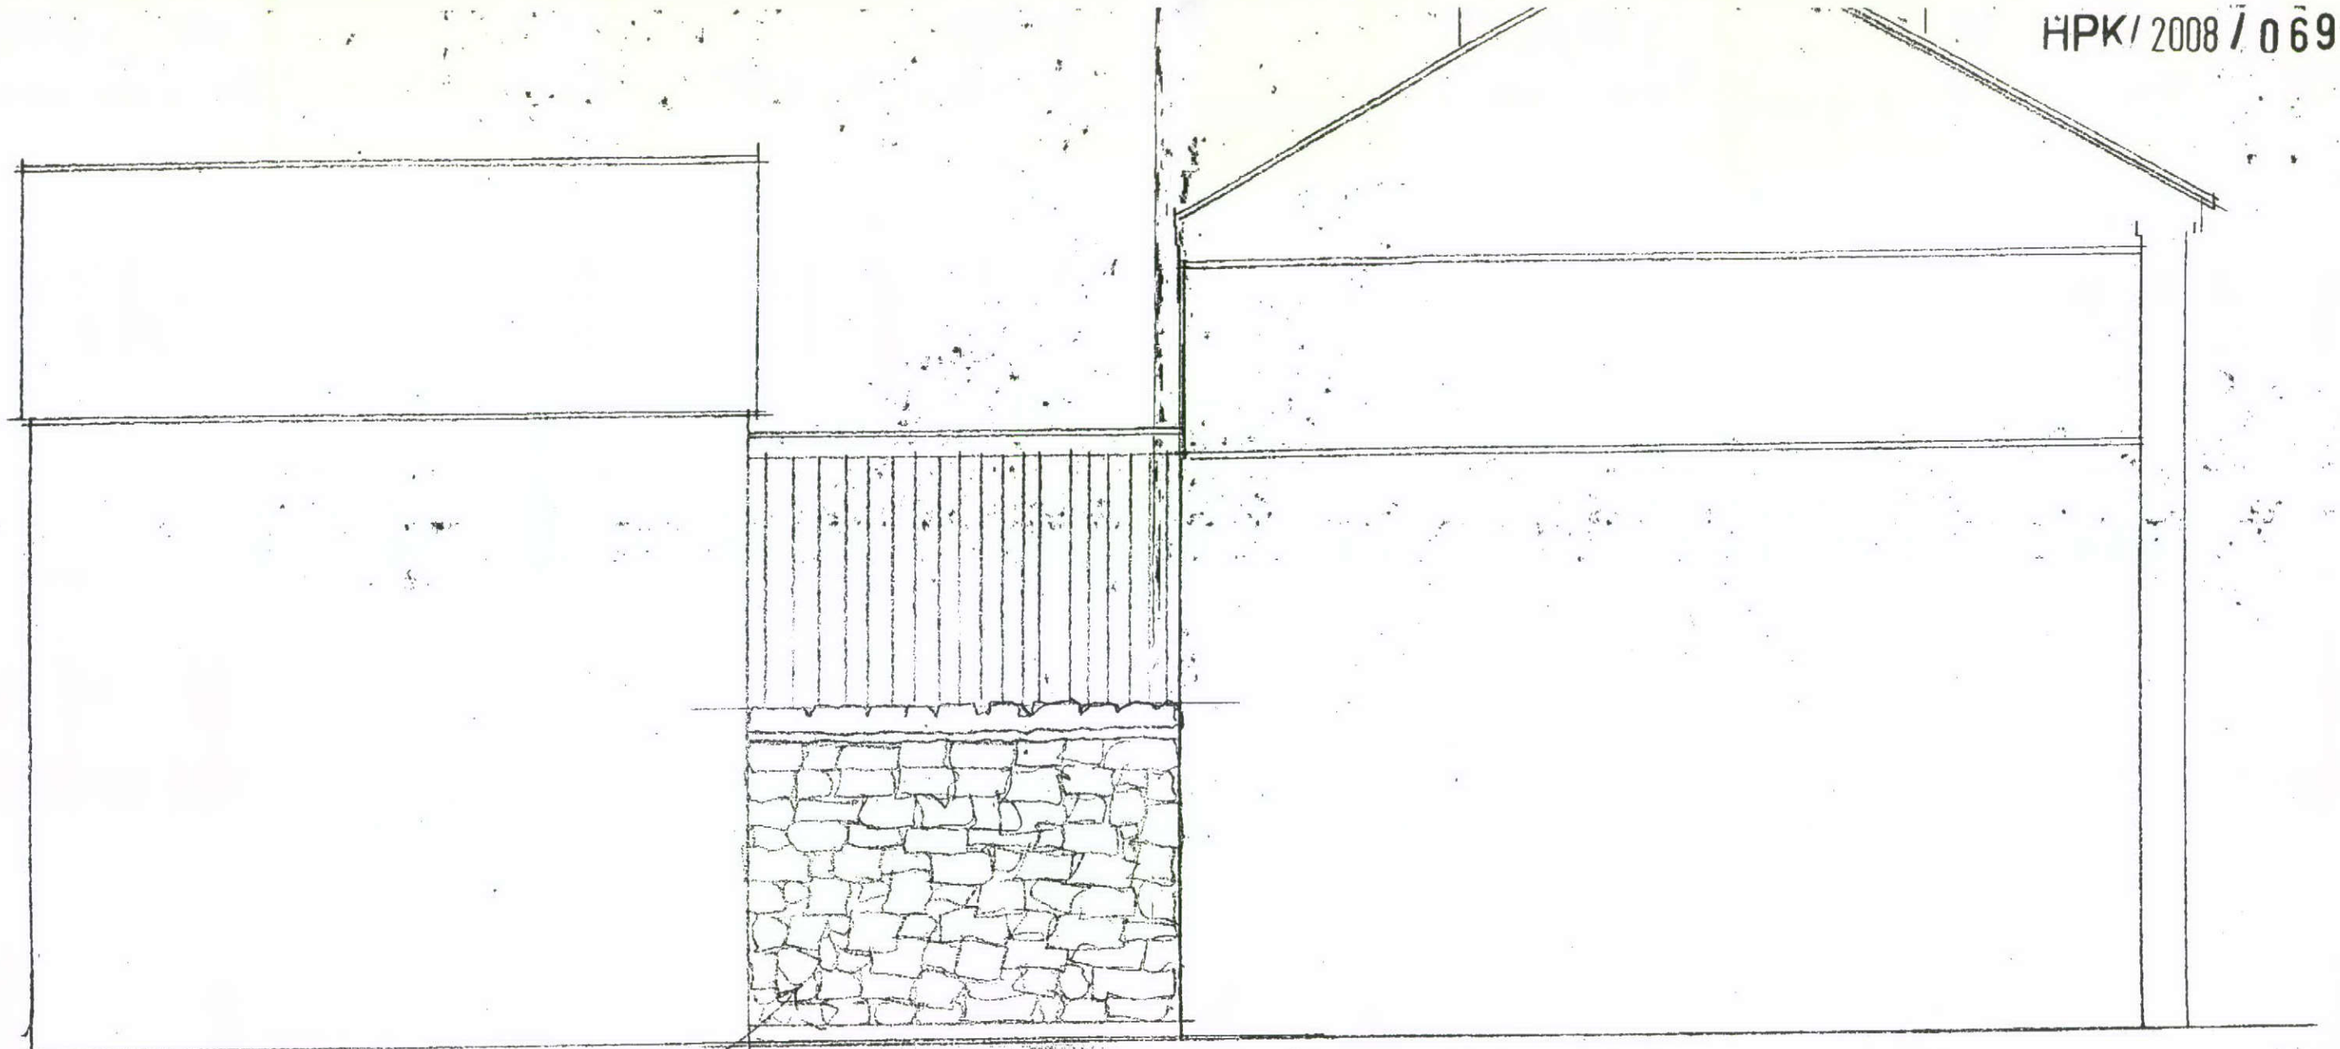

Stone wall replaced as cladding

HIGH PEAK BOROUGH COUNCIL
GLOSSOP SITE
RECEIVED
10 NOV 2008

FOR REFERENCE ONLY

Plann.it Ltd	
SITE	10 High Street Chapel en le Frith
CLIENT	Nigel Webb
TITLE	APPROVED Side Elevation B
DWG NO.	0187.P.115
DATE	October 2008
SCALE	1:50

1 Kayes Walk, Nottingham
Tel/Fax 0115 9607601
E plann@plannit.W www.plannit.