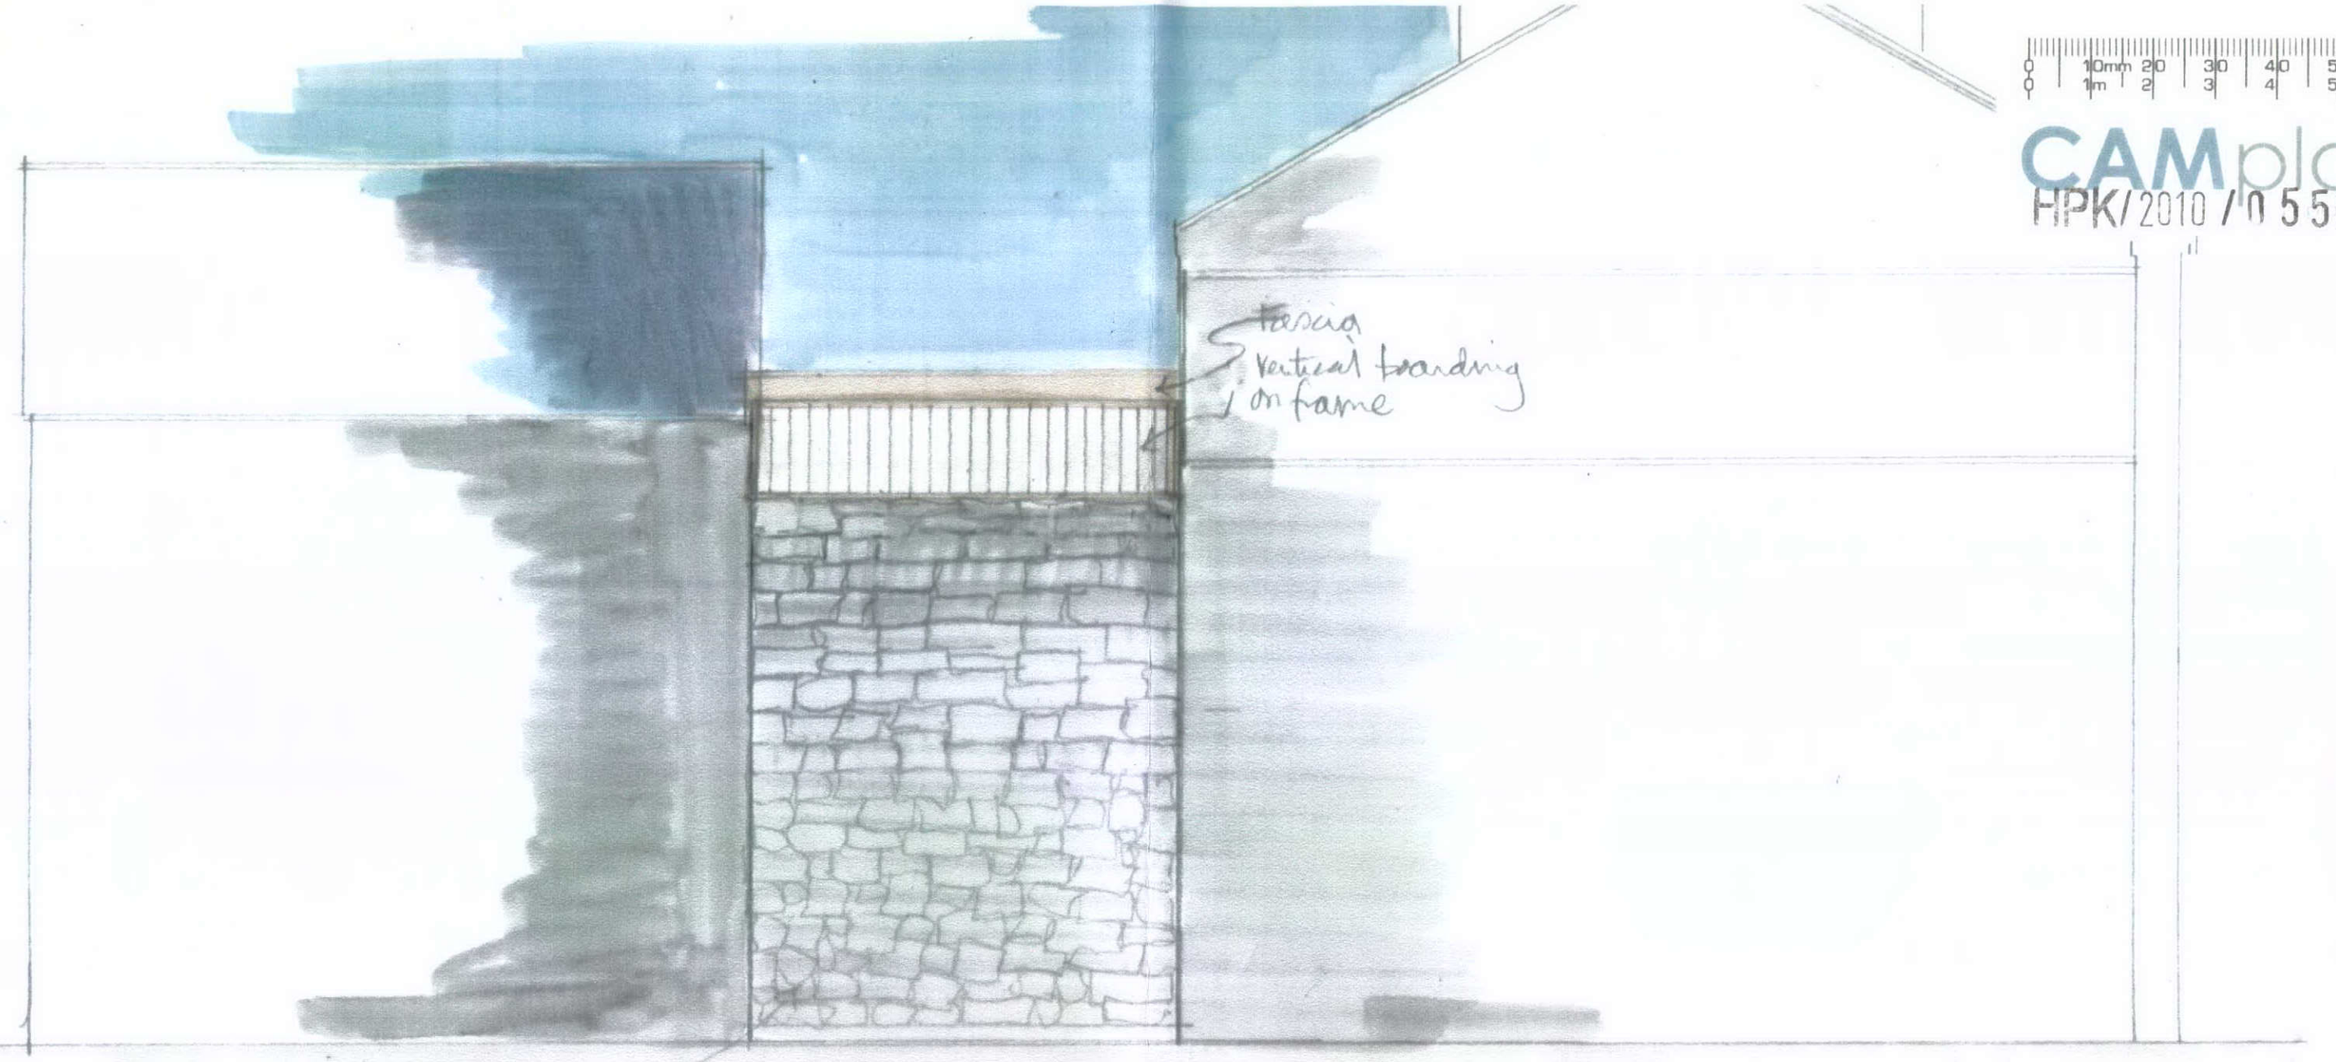


CAMplan
HPK/2010/0559
20 OCT 2010

mark@camplan.co.uk
0115 947 6212

Site: 10 High Street Chapel en le Frith	
Description: Proposed revised External Elevation A	
Client: NG Webb	Date: Oct 2010
Scale: 1:50 @ A3	No: 0187/R/115

© CAMplan - DO NOT SCALE: PLANNING PURPOSES ONLY