

HPK/2010/0548

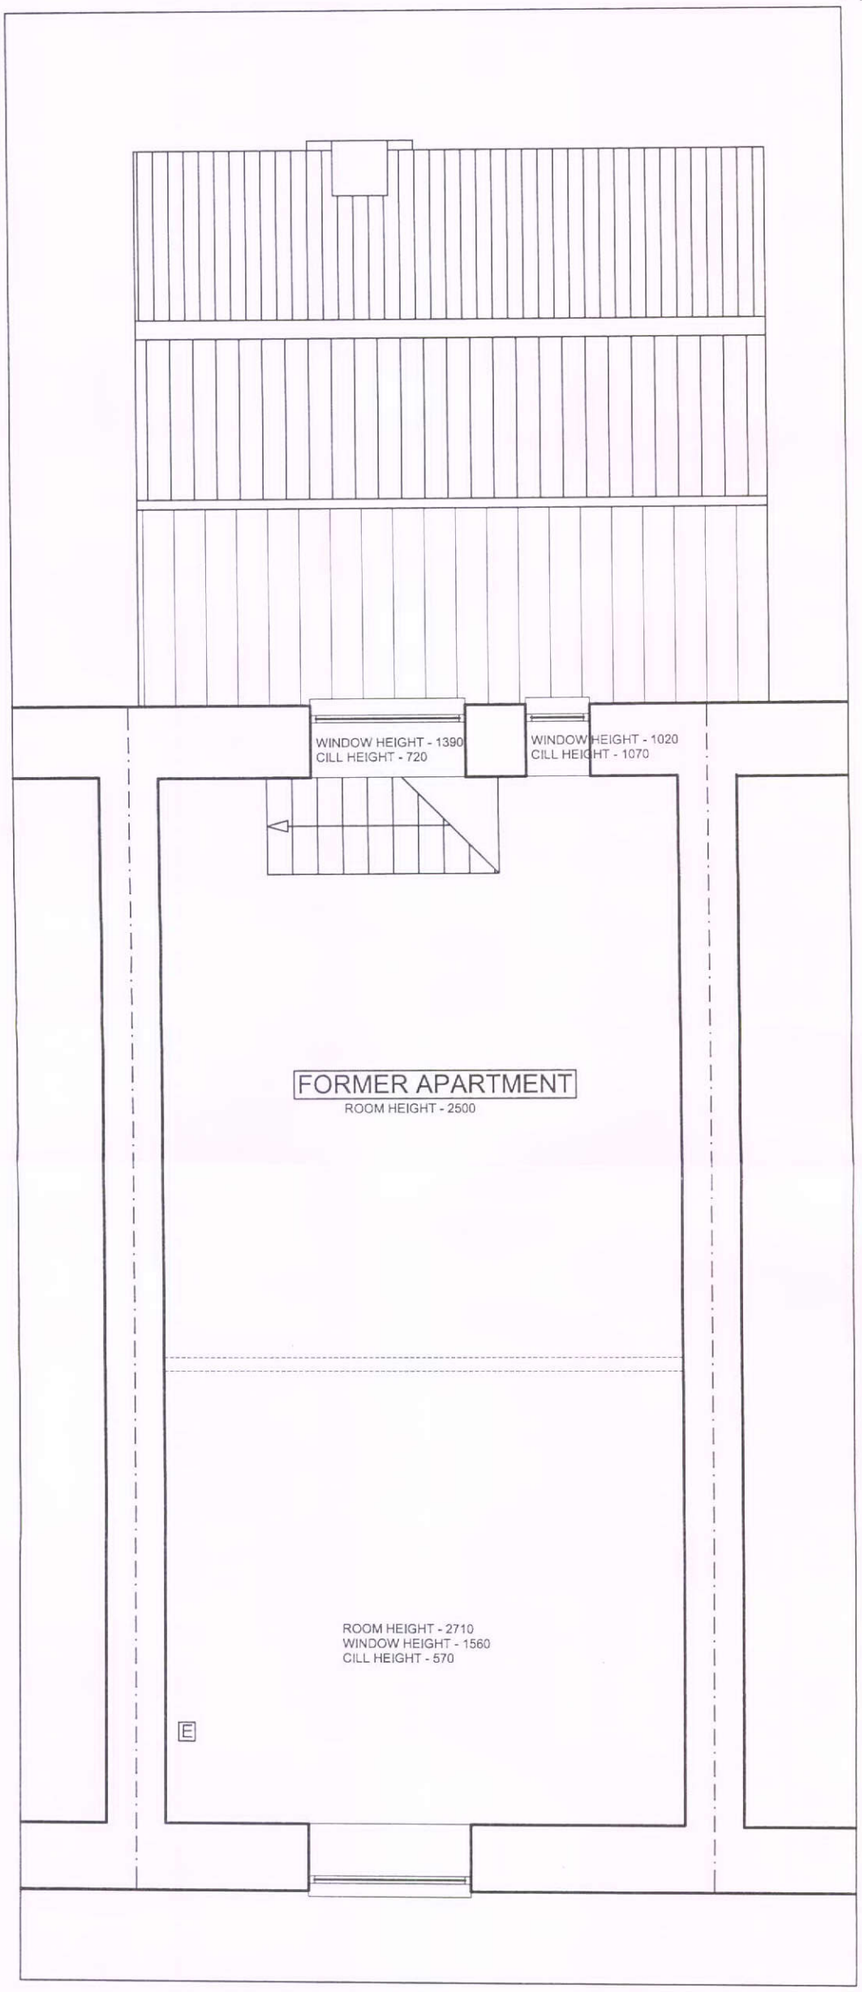

FIRST FLOOR PLAN AS EXISTING

27 OCT 2010

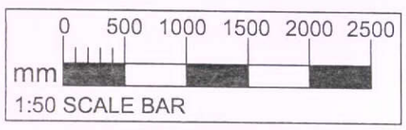

Client Ladygate Construction	
Job Title SHOP & APARTMENT REFURBISHMENT 66 Market Street, New Mills	
Drawing **PROPOSALS :** FIRST FLOOR PLAN AS EXISTING	
	Date : September 2010 — Drawn By : LG
	Scale : 1:50
	Drawing No. 10.29 P3

RISHWORTH DESIGN ASSOCIATES

7-11a Worrall Street
Edgeley
Stockport
SK3 9AB
0161 968 1860