
HPK/2010/0548

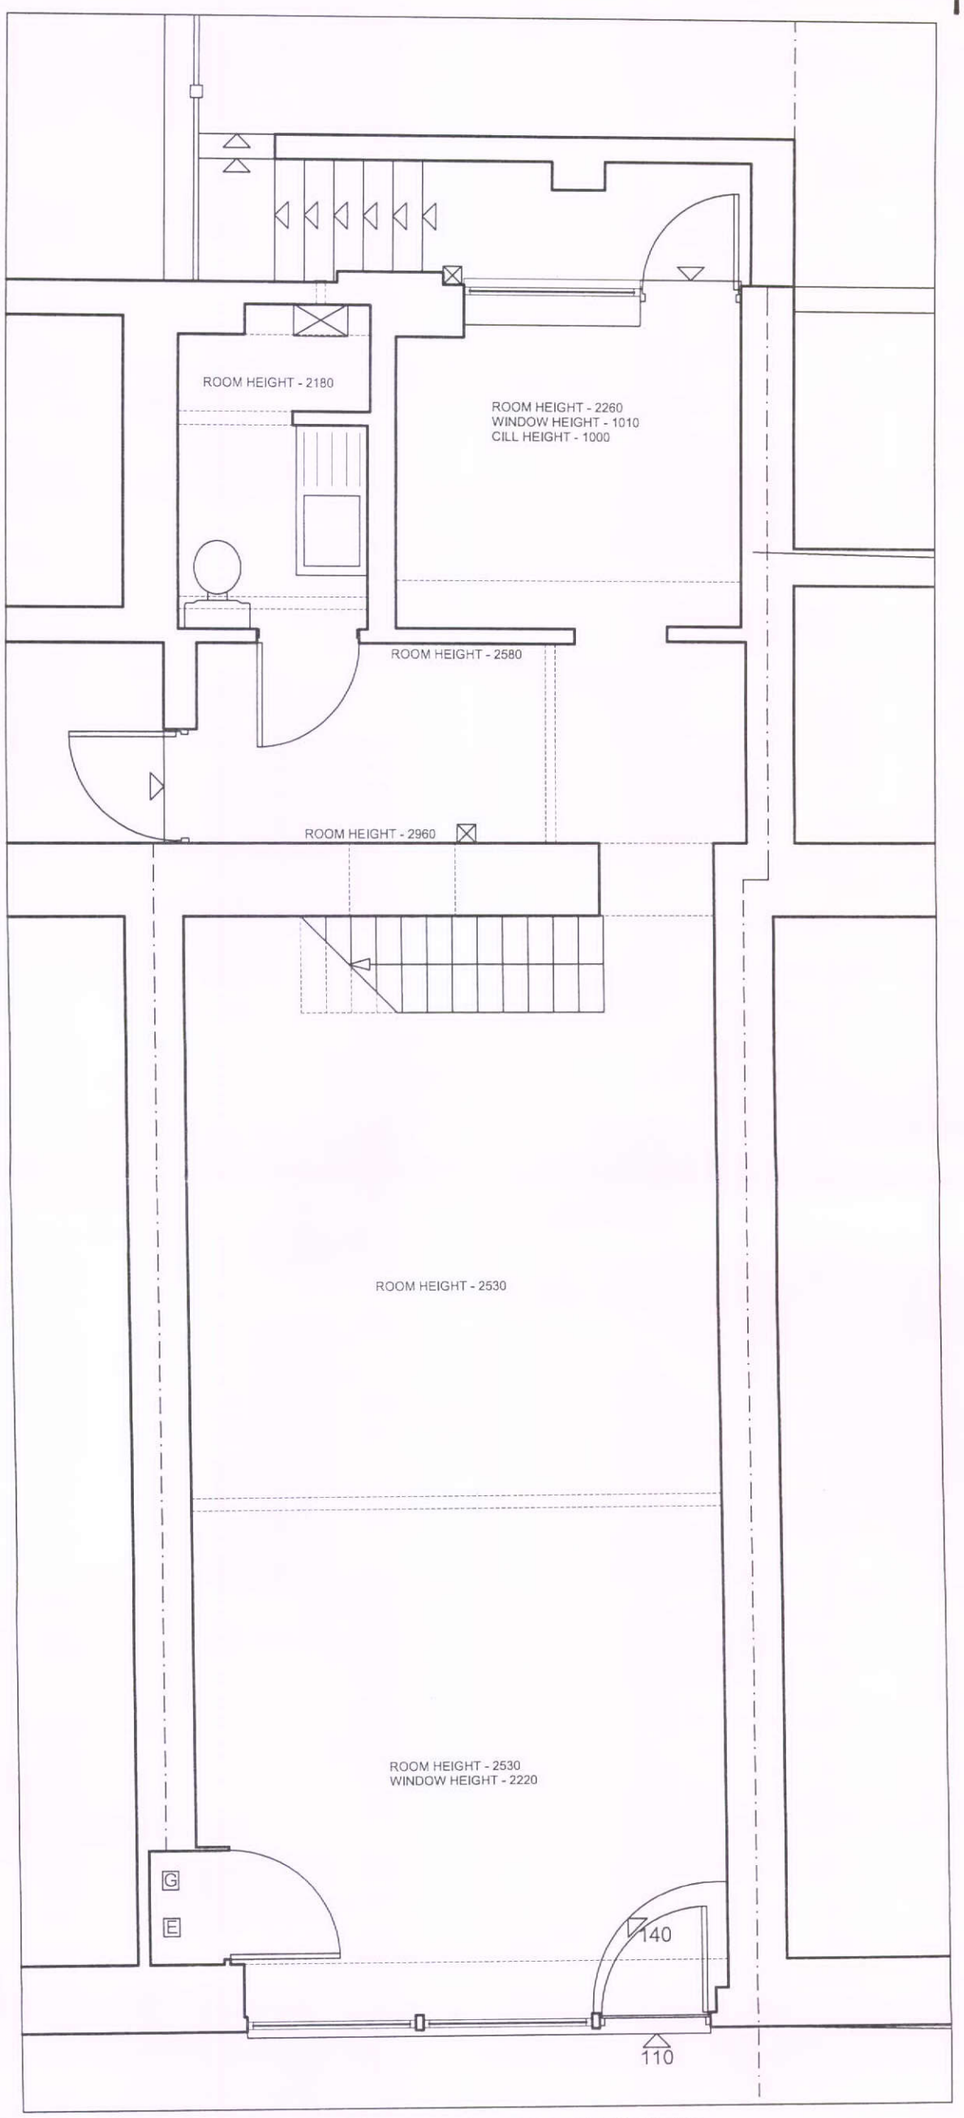

27 OCT 2010

GROUND FLOOR PLAN AS EXISTING

0 500 1000 1500 2000 2500
mm
1:50 SCALE BAR

Client Ladygate Construction	
Job Title SHOP & APARTMENT REFURBISHMENT 66 Market Street, New Mills	
Drawing **PROPOSALS :** GROUND FLOOR PLAN AS EXISTING	Date : October 2010 — Drawn By : LG Scale : 1:50 Drawing No. 10.29.P2

RISHWORTH DESIGN ASSOCIATES

7-11a Worrall Street
Edgeley
Stockport
SK3 9BE
0161 968 1860