

HPK/2010/0548

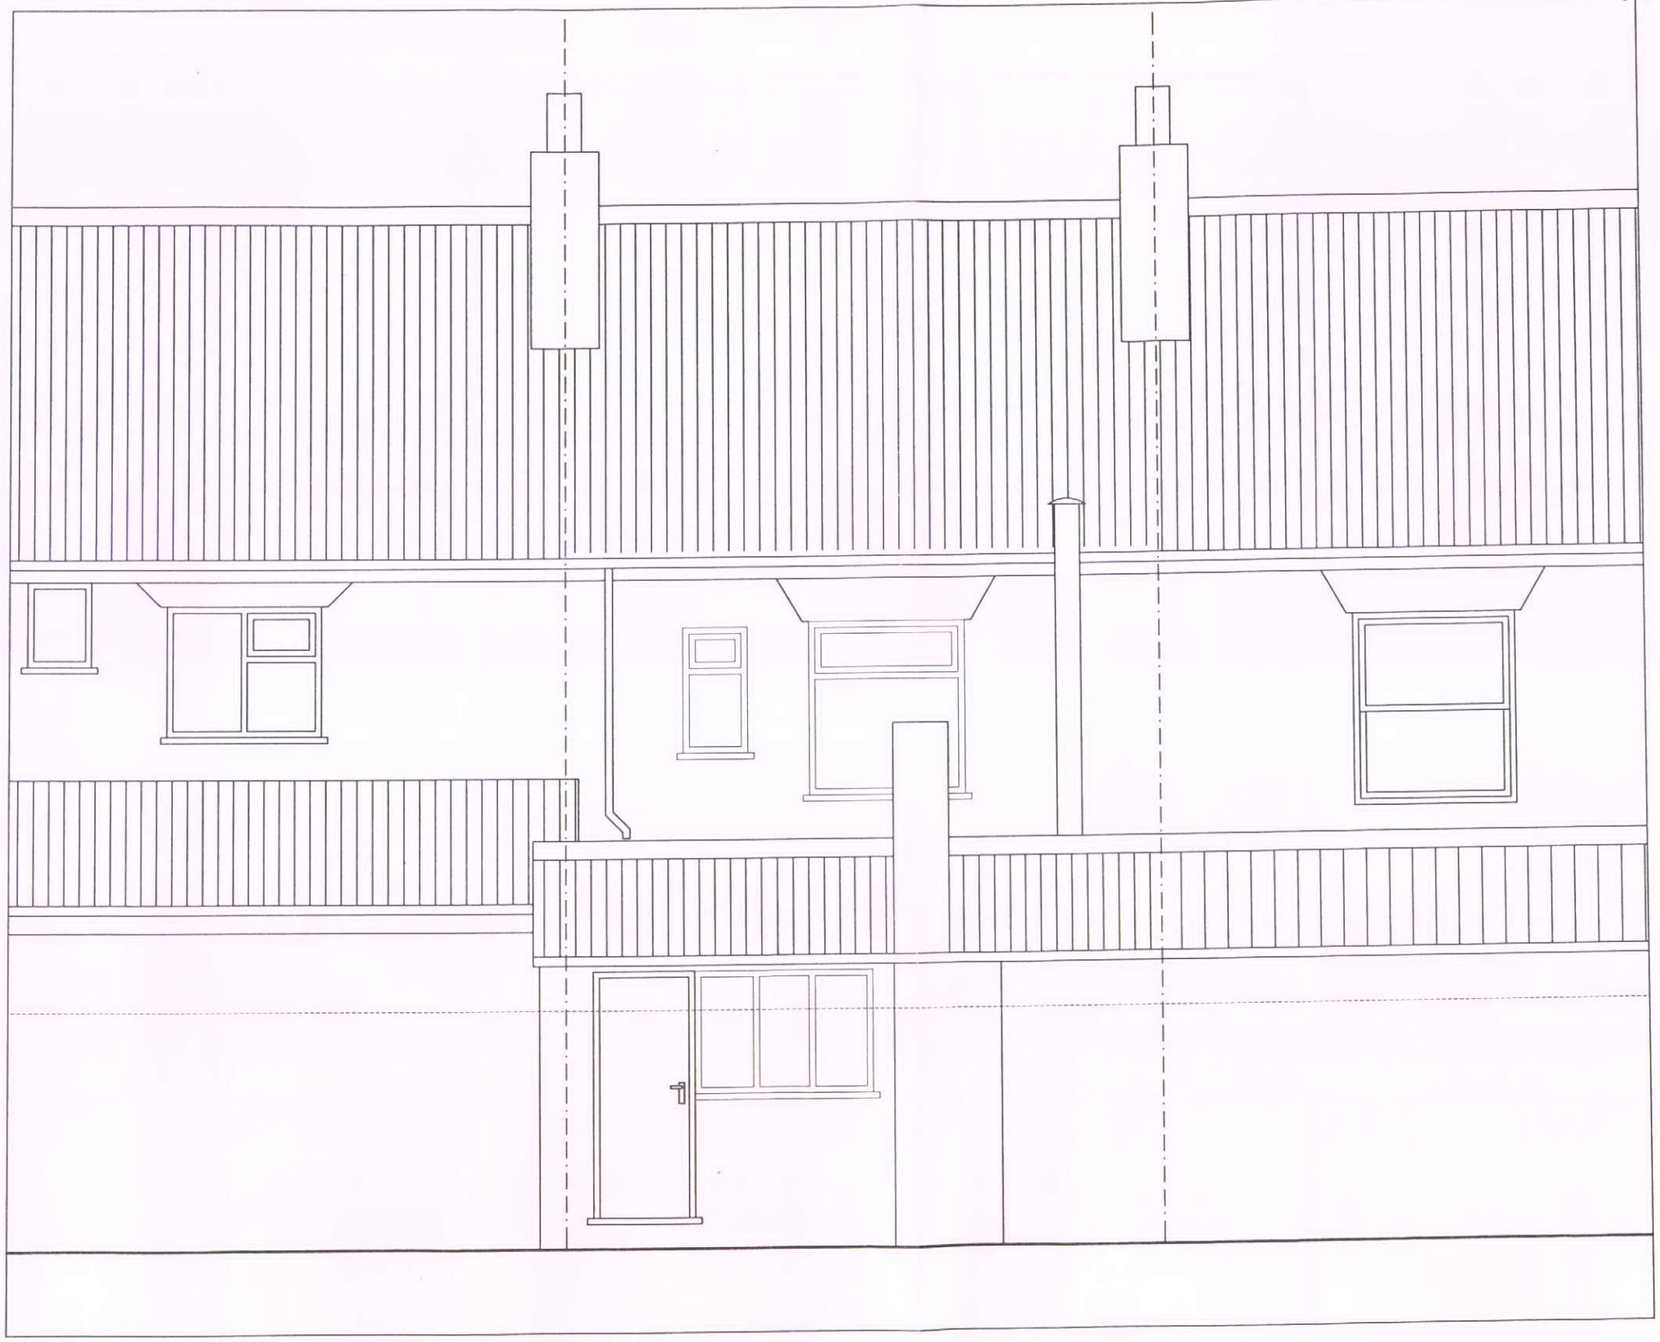

27 OCT 2010

REAR ELEVATION AS EXISTING

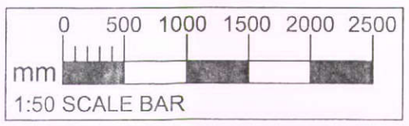

Client Ladygate Construction	
Job Title SHOP & APARTMENT REFURBISHMENT 66 Market Street, New Mills	
Drawing PROPOSALS : REAR ELEVATION AS EXISTING	Date : October 2010 / Drawn By : LG Scale : 1:50 Drawing No. 10.29.P5

RISHWORTH DESIGN ASSOCIATES
7-11a Worrall Street
Edgeley
Stockport
SK3 9AB
0161 968 1860