

HPK/ 2010 548

27 OCT 2010

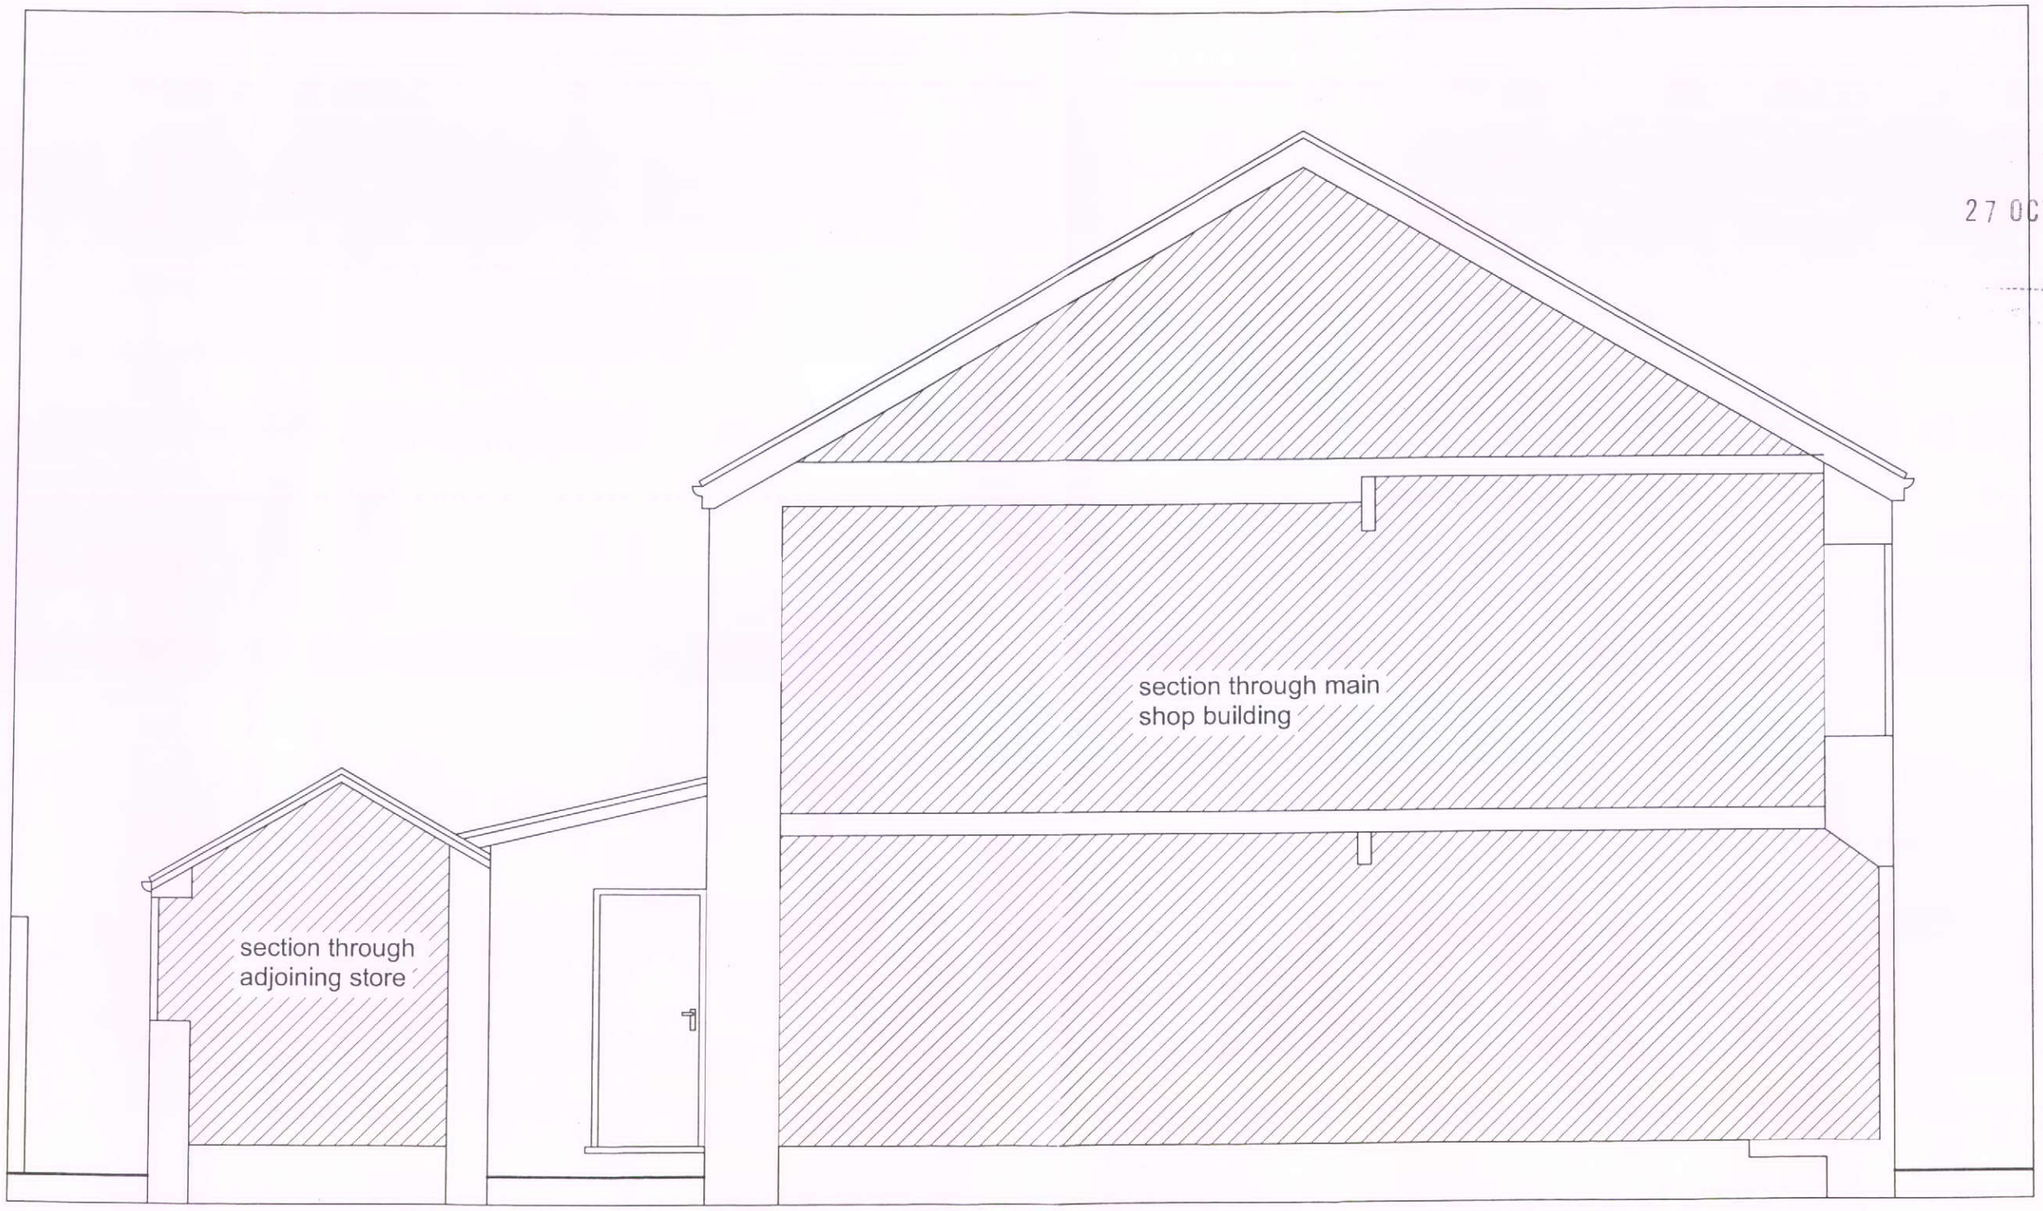

SIDE ELEVATION AS EXISTING

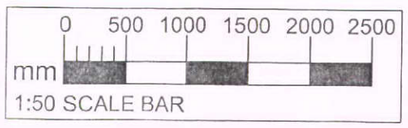

Client Ladygate Construction	RISHWORTH DESIGN ASSOCIATES	7-11a Worrall Street Edgeley Stockport SK3 9AB 0161 968 1860
Job Title SHOP & APARTMENT REFURBISHMENT 66 Market Street, New Mills		
Drawing PROPOSALS : SIDE ELEVATION AS EXISTING	Date : October 2010	Drawn By : LG
	Scale : 1:50	
	Drawing No.	10.29.P13