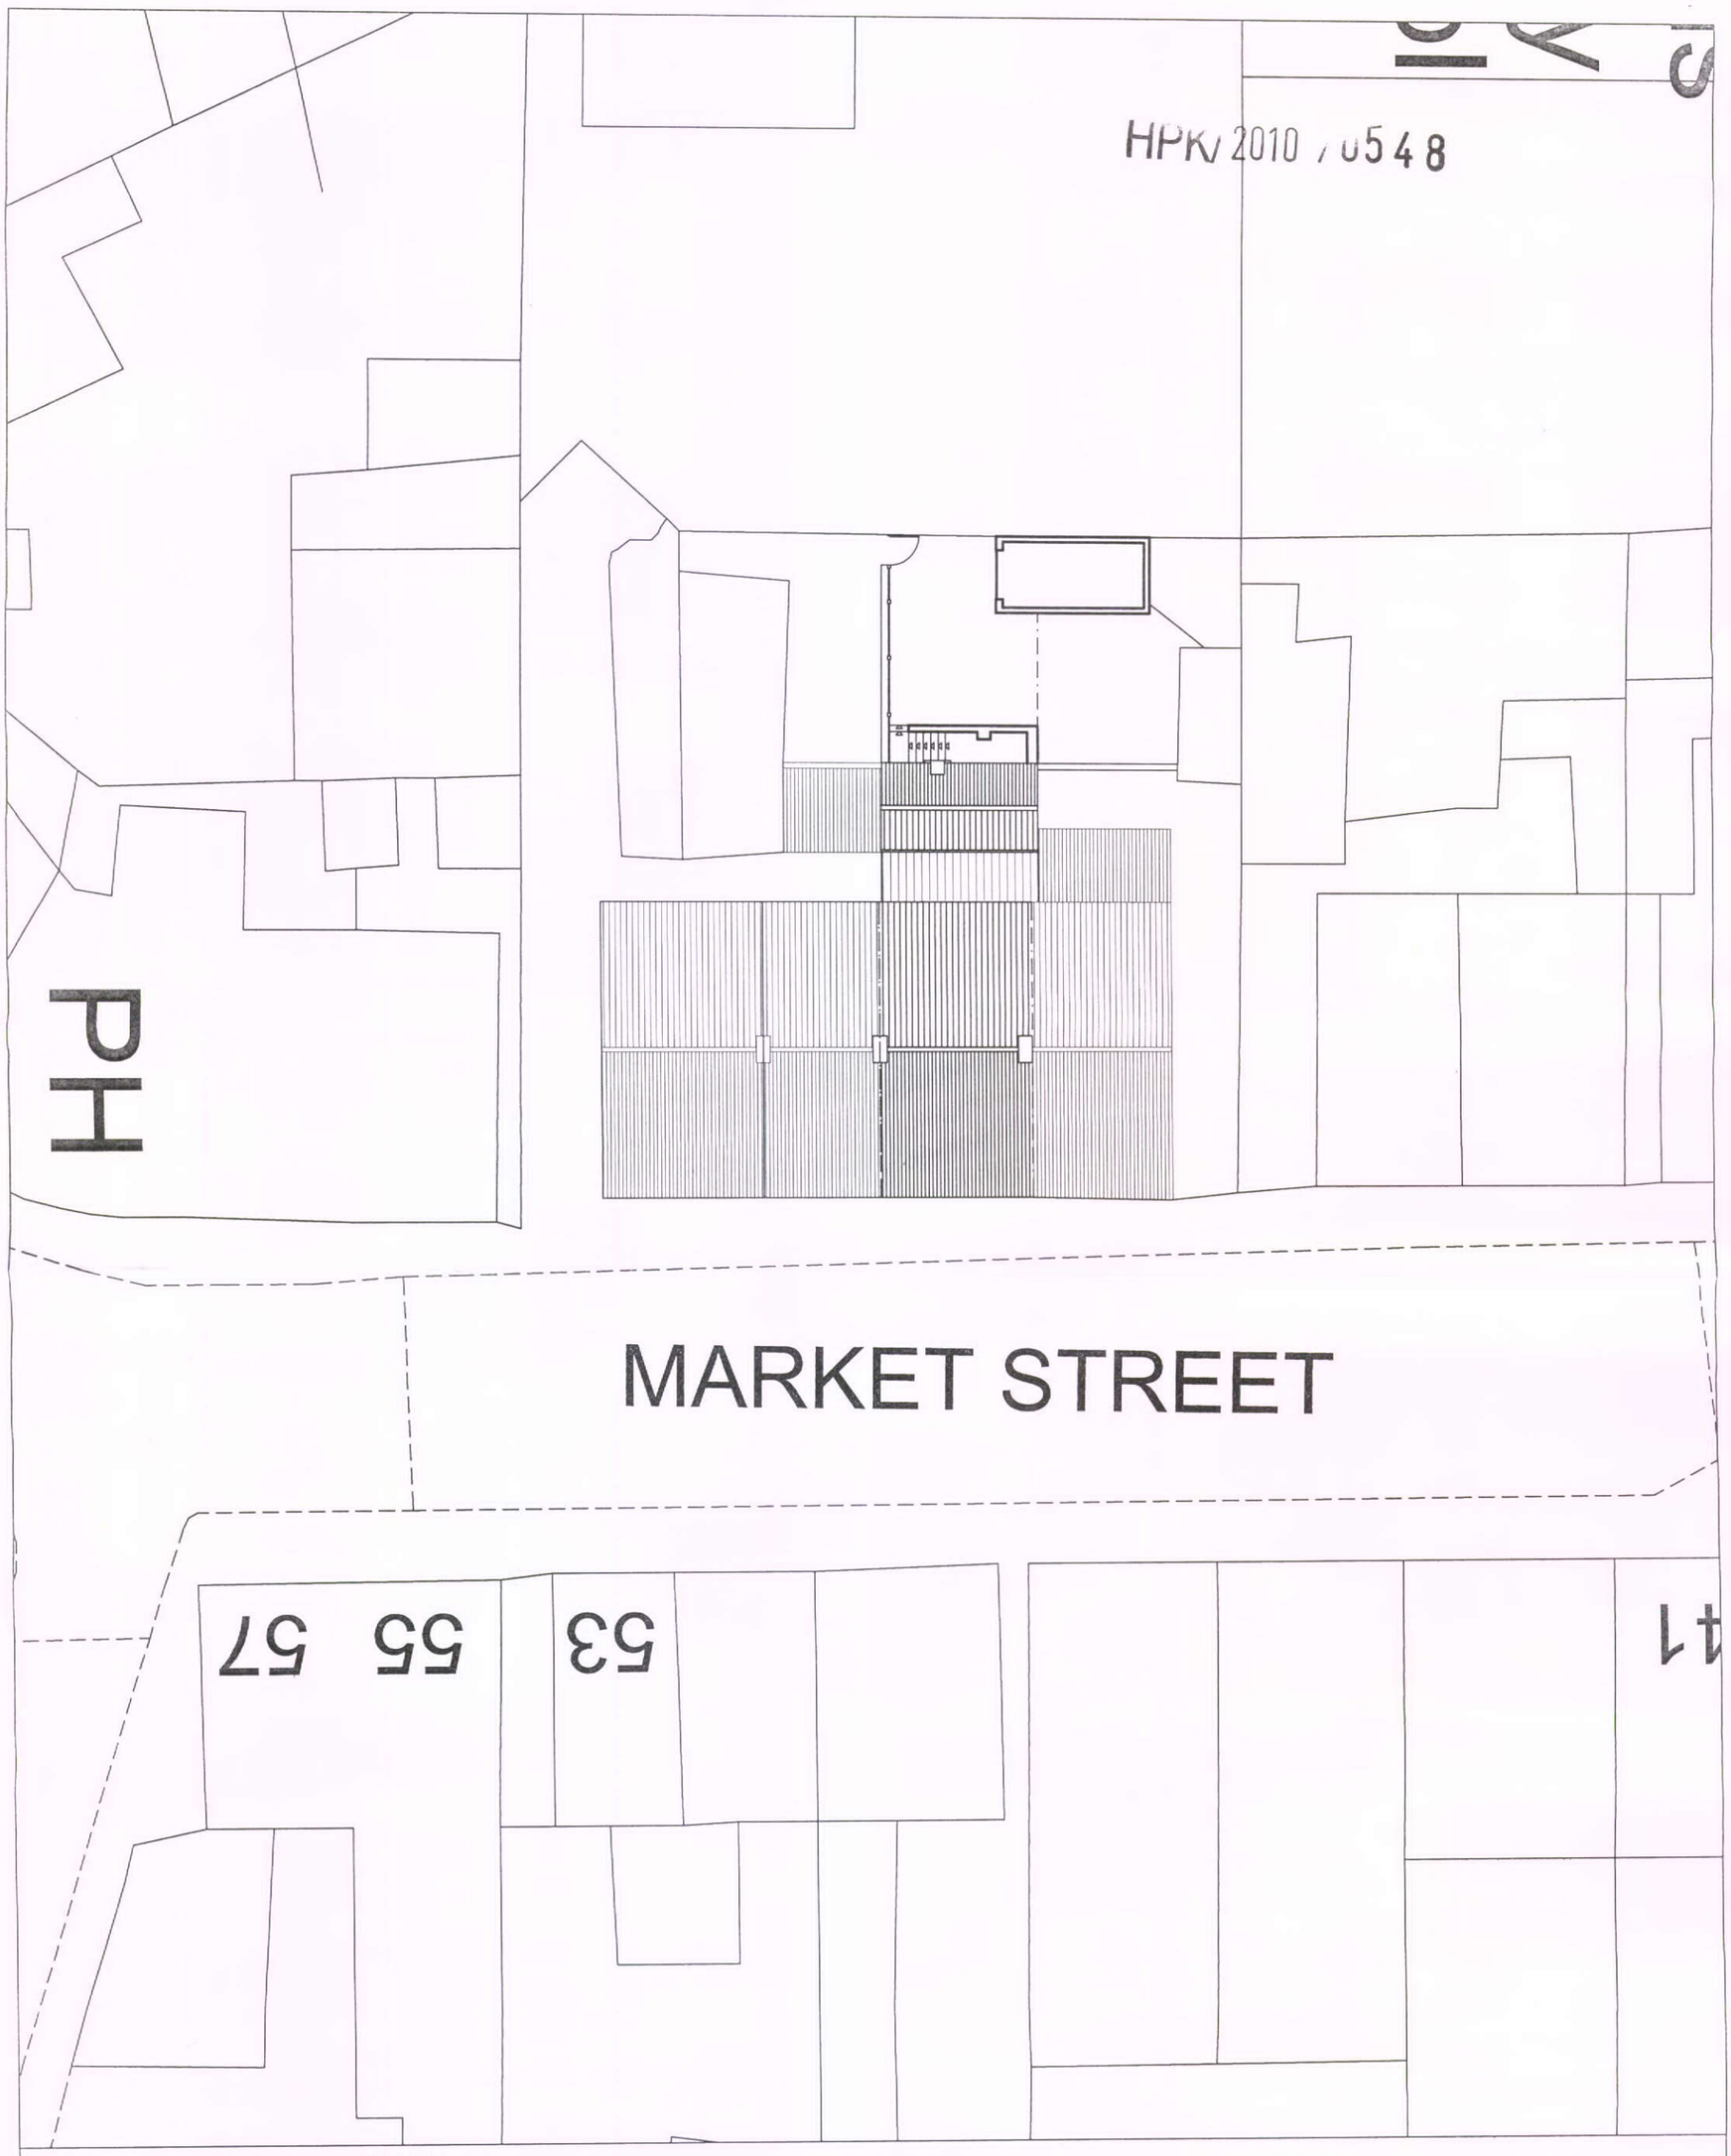


SITE PLAN AS EXISTING

27 OCT 2010

0 2000 4000 6000 8000 10000
mm
1:200 SCALE BAR

Client Ladygate Construction	
Job Title SHOP & APARTMENT REFURBISHMENT 66 Market Street, New Mills	
Drawing **PROPOSALS :** SITE PLAN AS EXISTING	Date : October 2010 Drawn By : LG Scale : 1:200 Drawing No. 10.29.P1

RISHWORTH DESIGN ASSOCIATES
7-11a Worrall Street
Edgeley
Stockport
SK3 9BE
0161 968 1860