
HPK/2010/0549

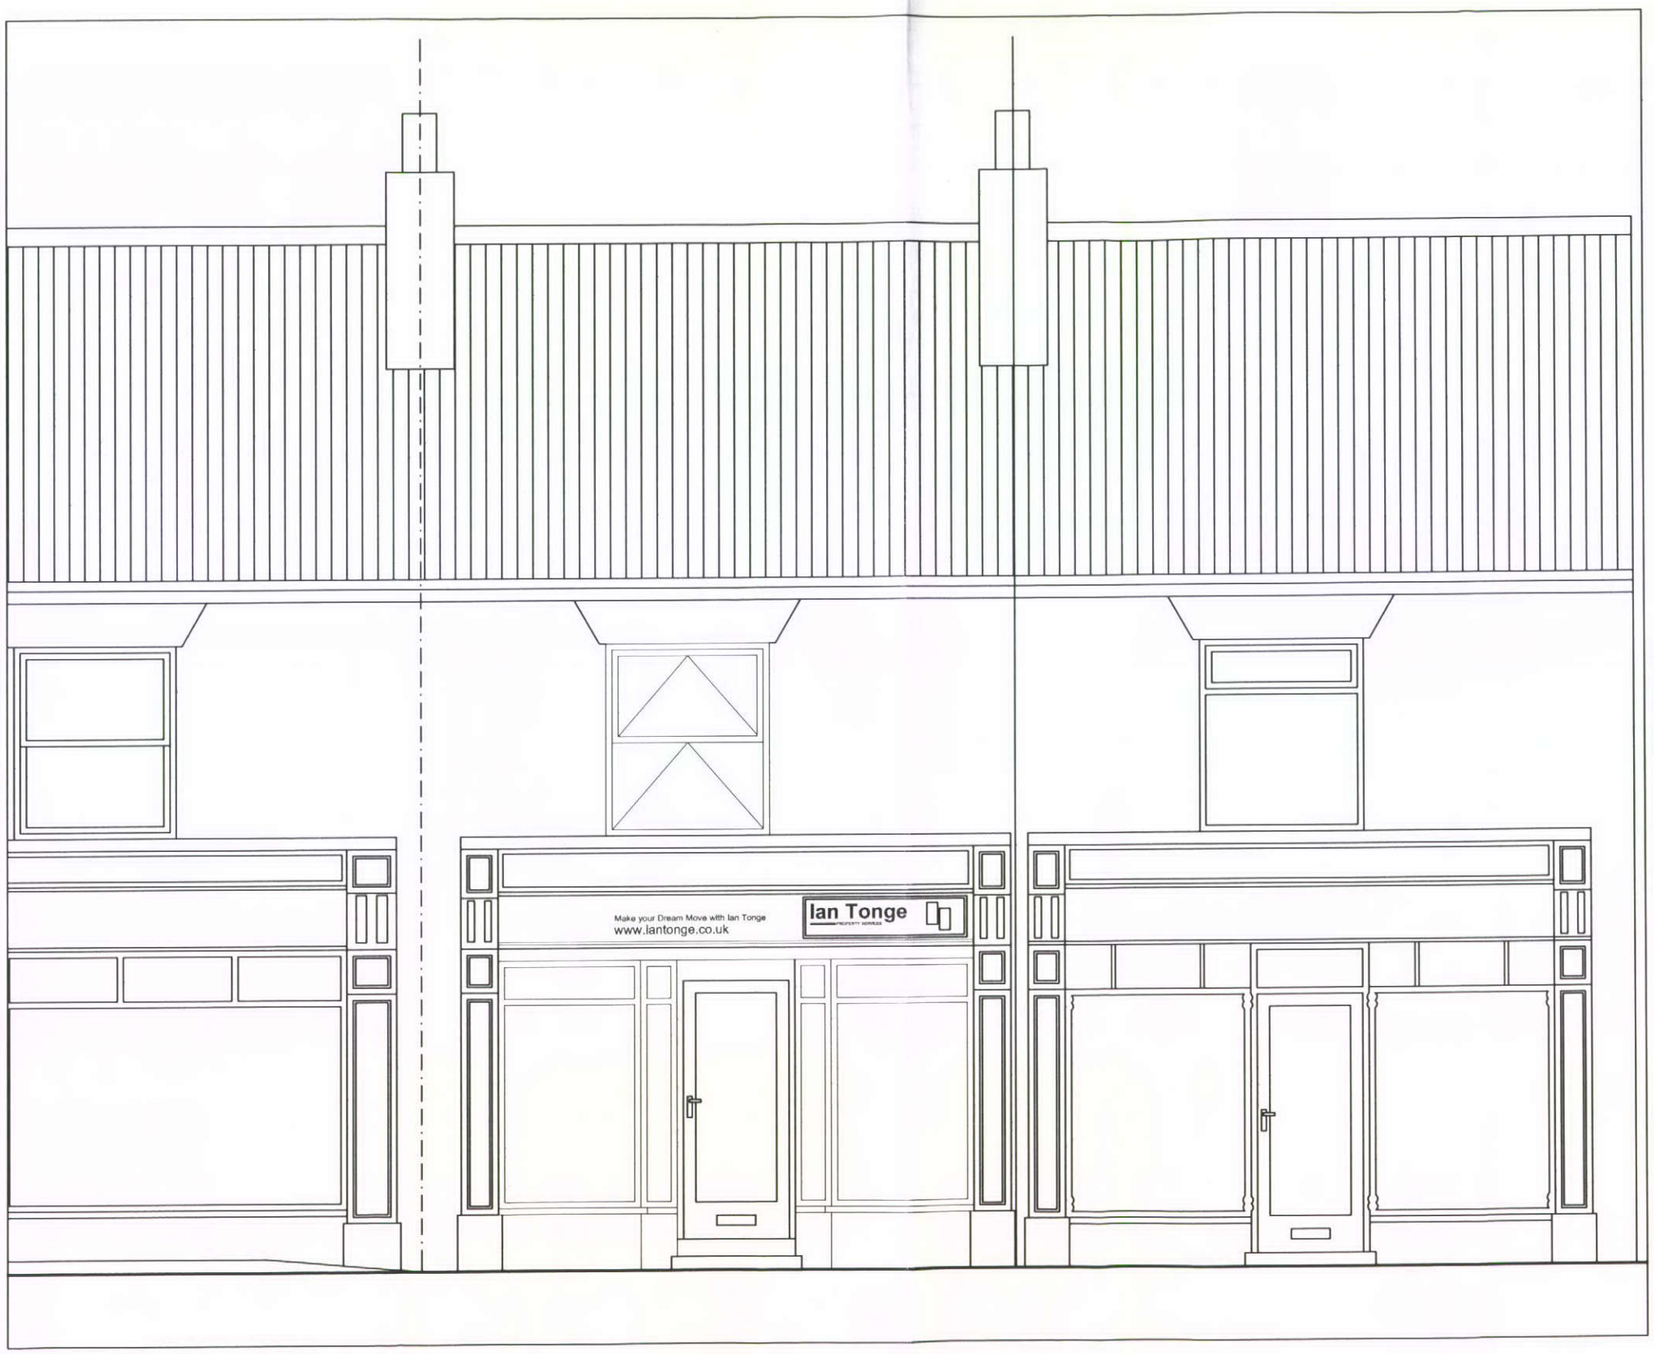

FRONT ELEVATION AS PROPOSED

27 OCT 2010

0 500 1000 1500 2000 2500
mm
1:50 SCALE BAR

Client Ladygate Construction	RISHWORTH DESIGN ASSOCIATES	7-11a Worrall Street Edgeley Stockport SK3 9AB 0161 968 1860
Job Title SHOP & APARTMENT REFURBISHMENT 66 Market Street, New Mills		
Drawing PROPOSALS : FRONT ELEVATION AS PROPOSED	Date : October 2010	Drawn By : LG
	Scale : 1:50	
	Drawing No.	10.29.P9