
HPK/2010/0549

LEGEND

① Existing stonework.
② White glossed timber sash window.
③ Black gloss timber framed shop front to match conservation style.
④ Black gloss timber framed shop front windows.
⑤ Signage to match Ian Tonge estate agents. See attached image.
⑥ Black gloss timber and glazed entrance door within recess.
⑦ New stonework to match existing.

All window/door frames to be hardwood timber. Gloss black shop front & white sash window.

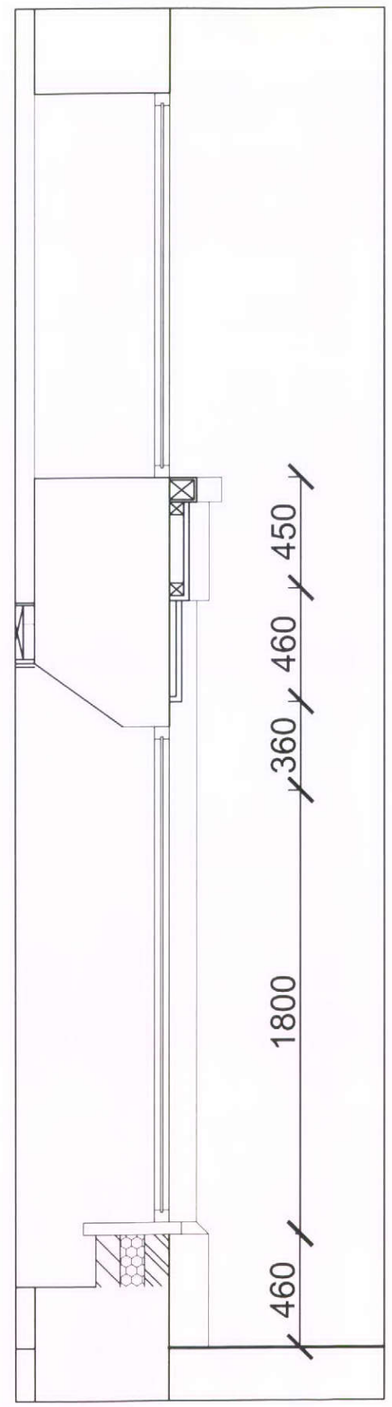


SECTION



SHOP FRONT AS PROPOSED

27 OCT 2010

REVISION A (October 2010) - Section through shop front added

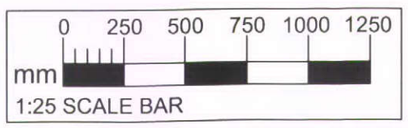

Client Ladygate Construction	
Job Title SHOP & APARTMENT REFURBISHMENT 66 Market Street, New Mills	
Drawing PROPOSALS : SHOP FRONT AS PROPOSED	Date : October 2010 — Drawn By : LG Scale : 1:25 Drawing No. 10.29.P12A

RISHWORTH DESIGN ASSOCIATES
7-11a Worrall Street
Edgeley
Stockport
SK3 9AB
0161 968 1860