
Site Location Plan: The Coach House, Millbrook House Estate, Manchester Road, Tintwistle

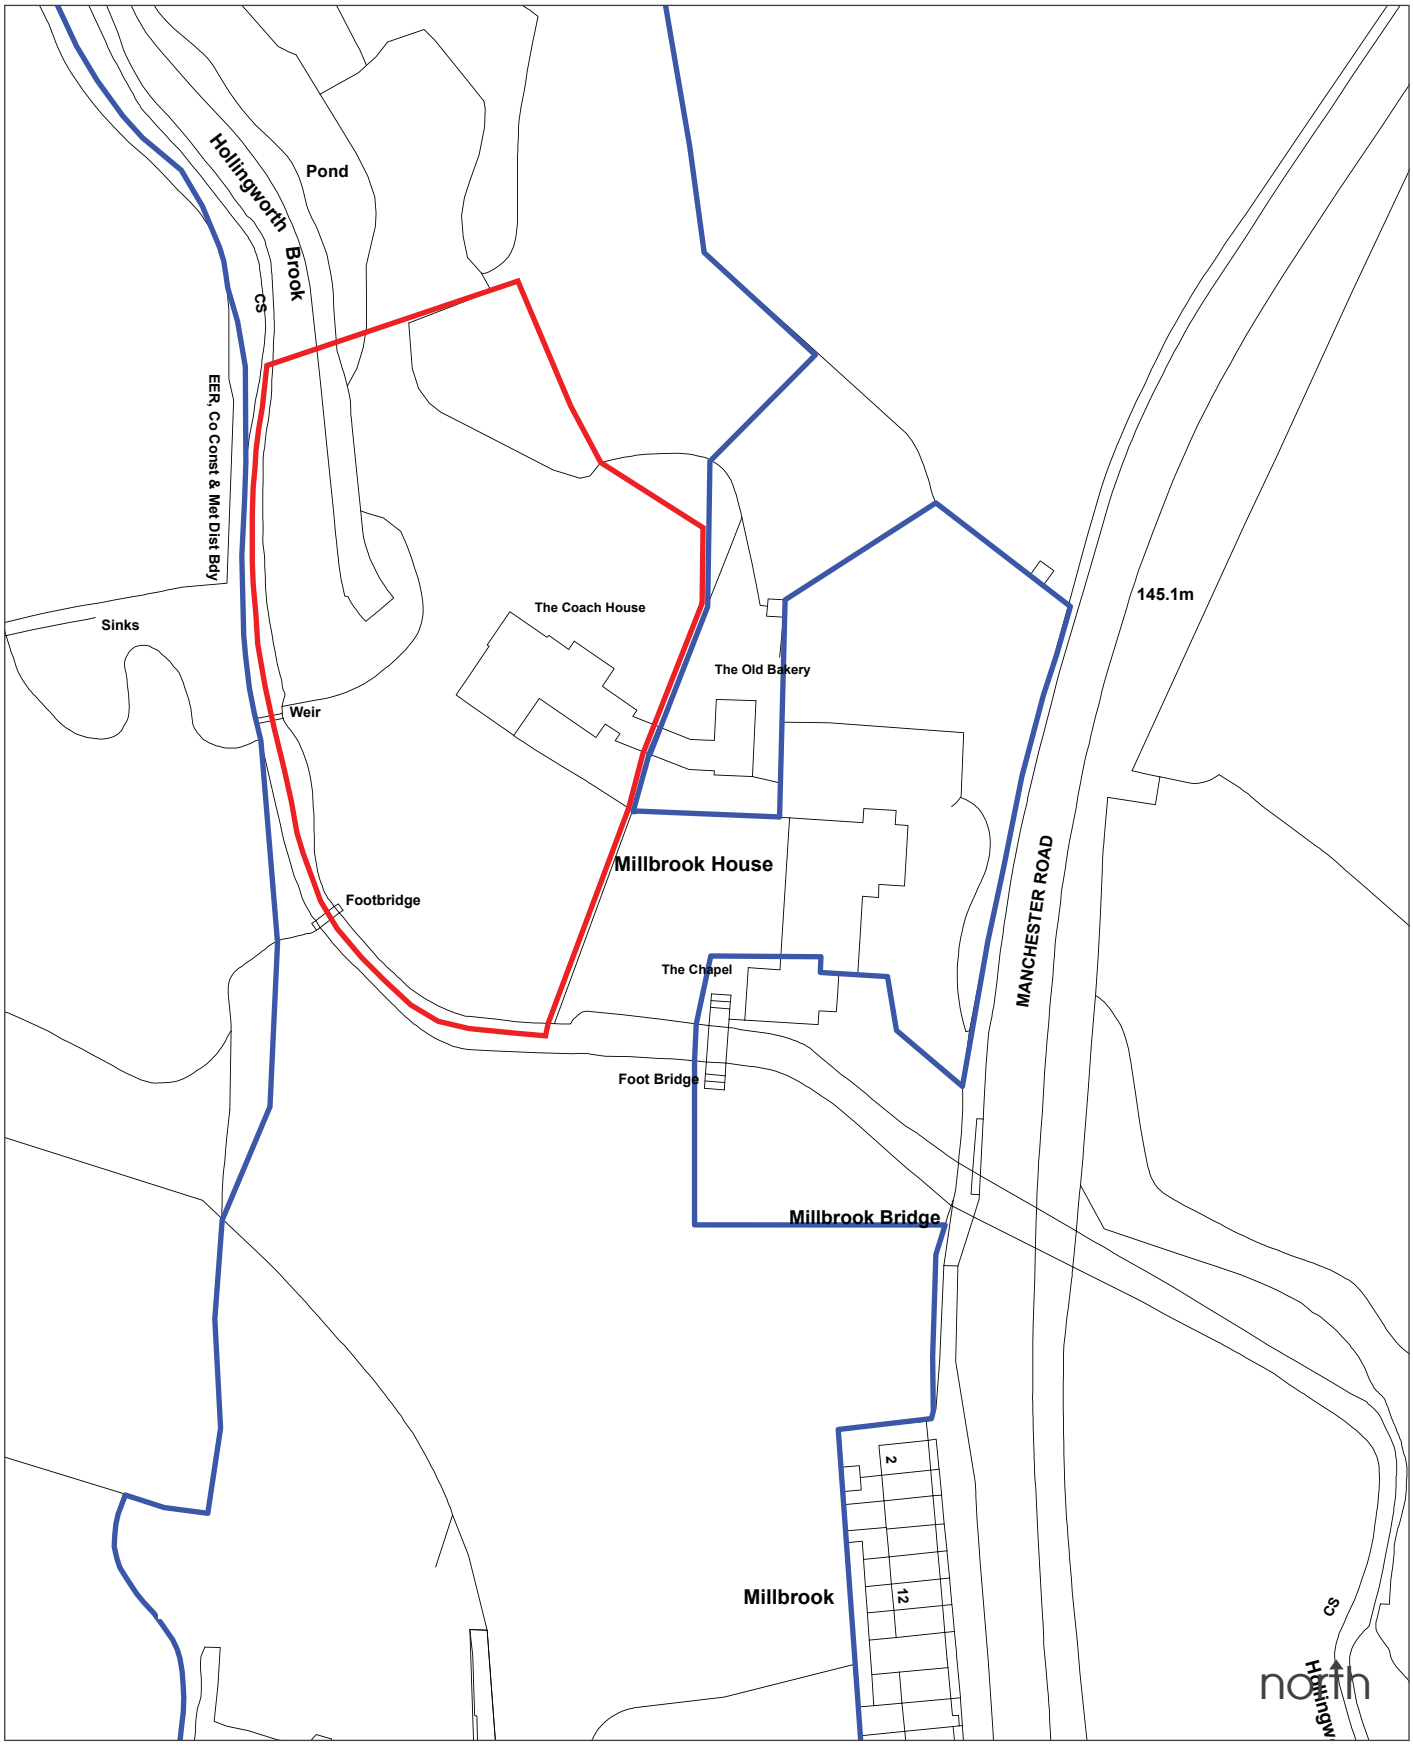

Key

Site edged red

Site edged blue

Paul Butler Associates
Planning, Development & Heritage Consultants

a. 31 Blackfriars Road Salford Manchester M3 7AQ
t. 0161 835 3530
e. pba@paulbutlerassociates.co.uk
f. 0161 835 3531
w. www.paulbutlerassociates.co.uk

client:	Mr James Wardle
job no:	10/701
dwg no:	001
scale:	1:1250
date issued:	October 2010