
HPK/2010/0508

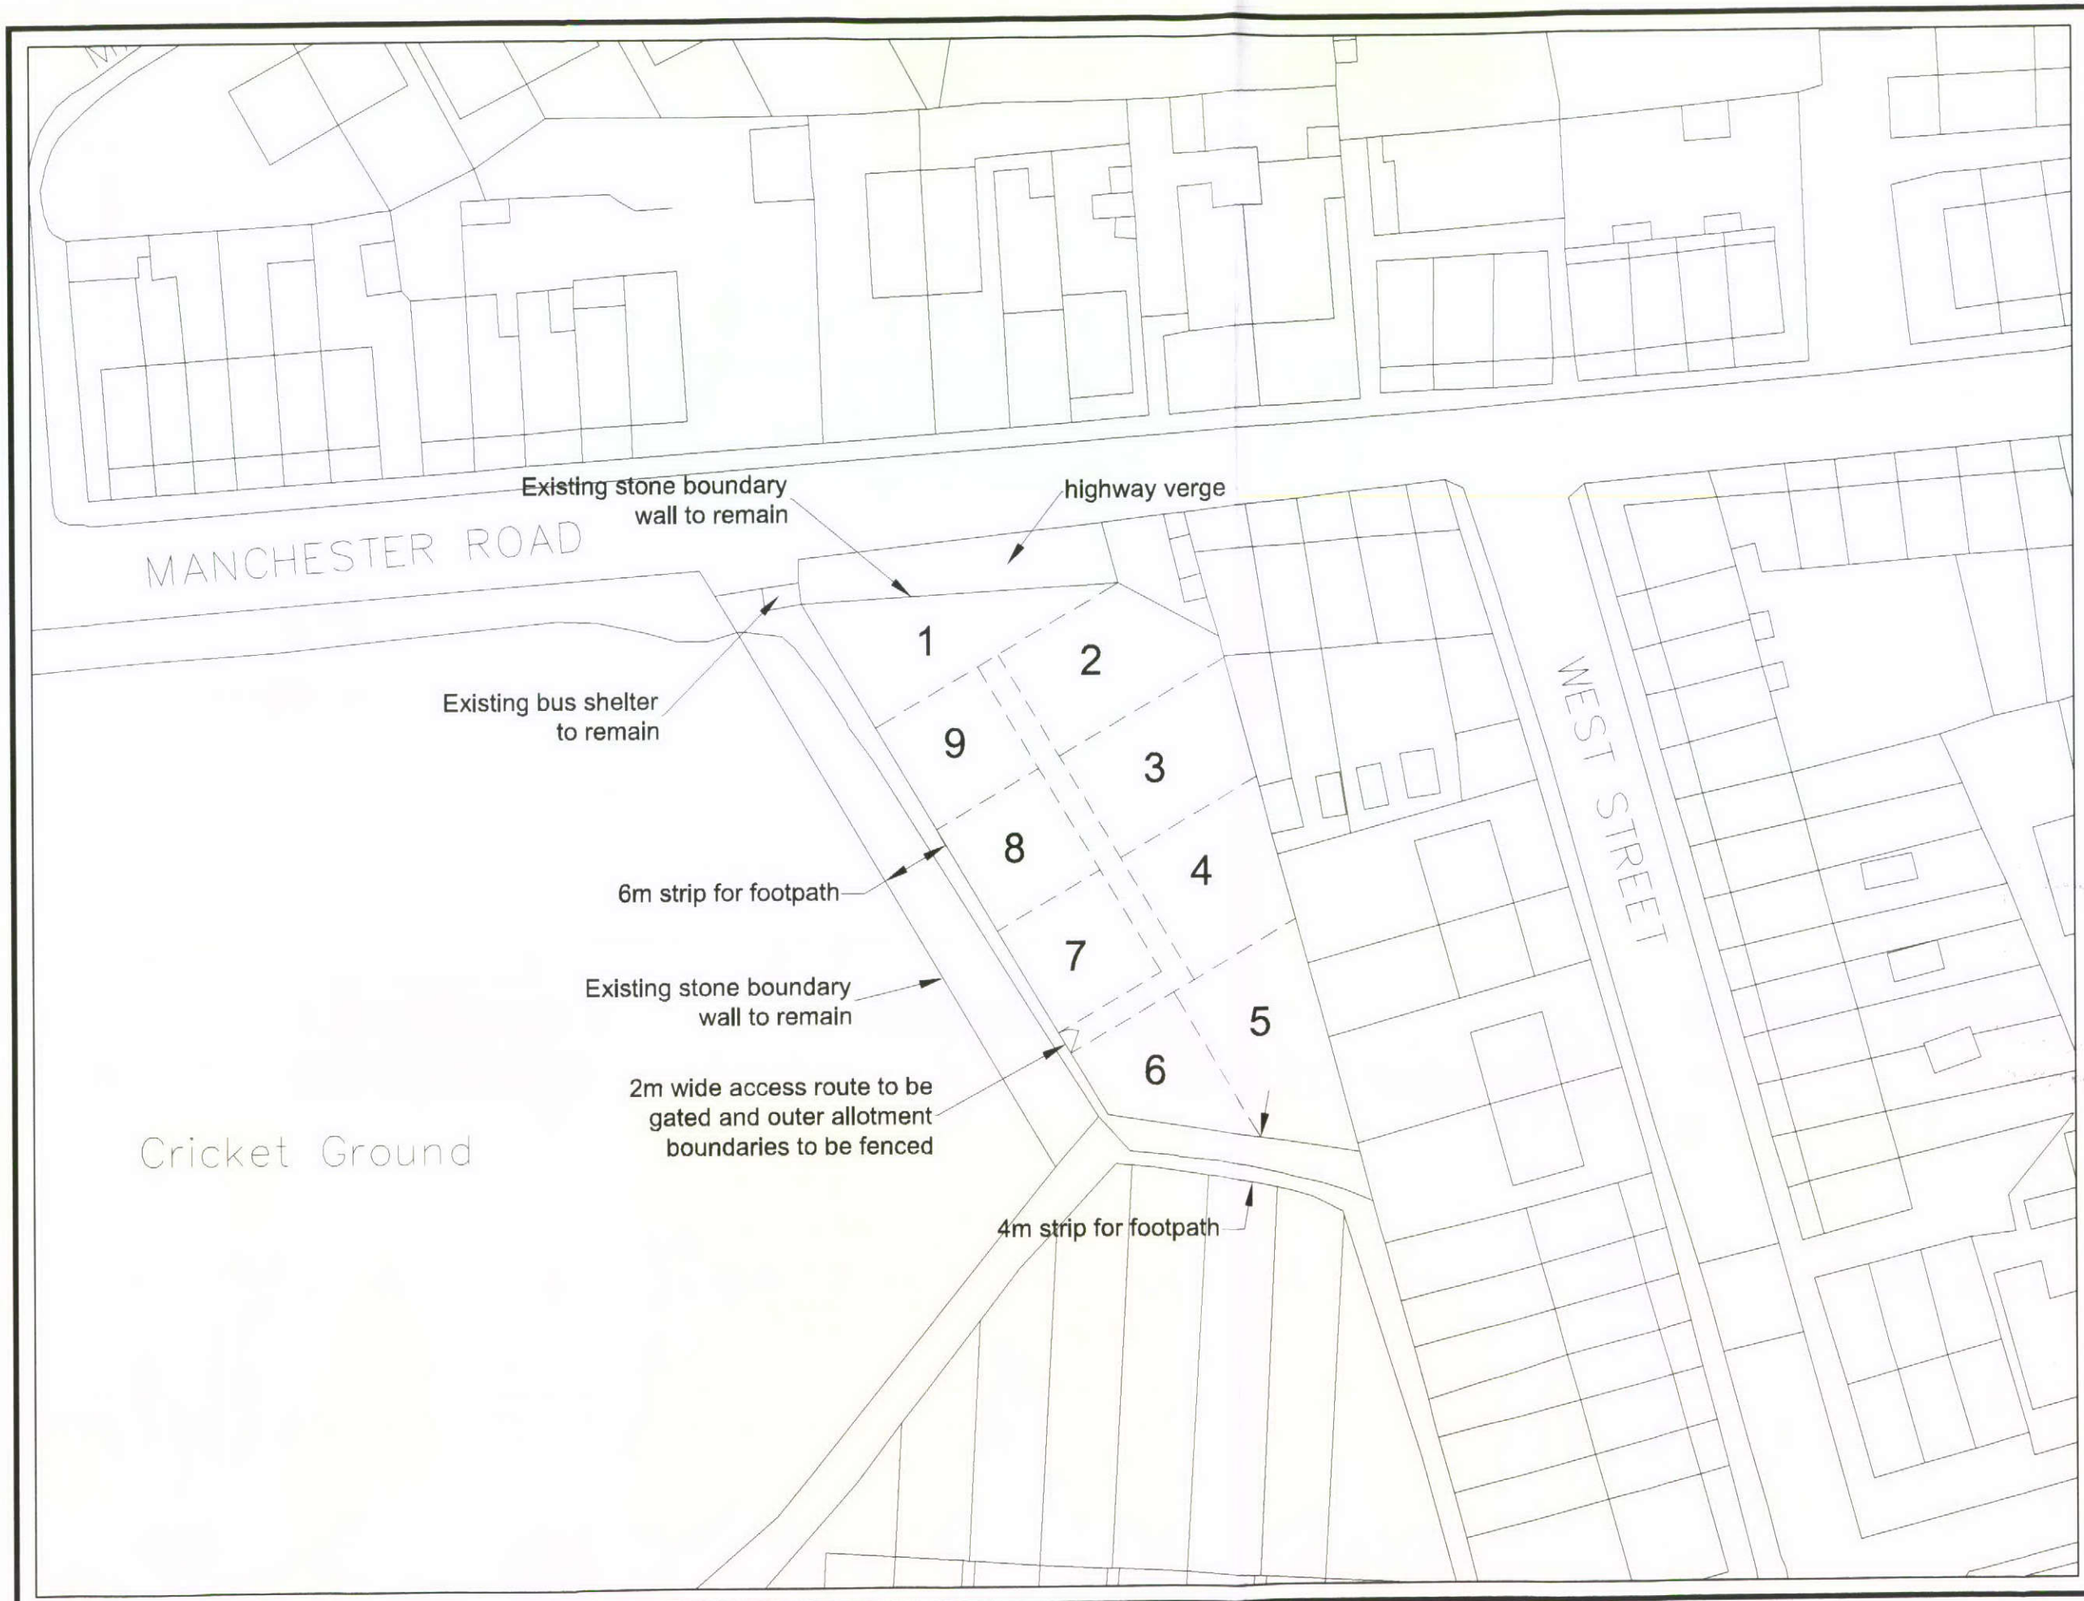

Note -

Draft layout provides 9 allotments of various sizes from 100m2 to 163m2.

Layout allows for retention of public footpaths through the site and a single, gated point of access for allotment holders.

Management of the allotments and future development of structures within the site will be controlled by the Management Agreement and Rules.

28 OCT 2010

High Peak Borough Council
working for our community

Town Hall, Buxton, Derbyshire. SK17 6EL

Property Services

Project

Proposed allotment site at Manchester Road, Tintwistle.

Draft layout plan.

Contract No.		Scales
	Date	
Surveyed by	....	
Designed by	SMH 09/10	
Drawn by	SMH 10/10	1:500 at A3
Checked by	PW 10/10	

Drawing No. 1727/4b

© Crown copyright. All rights reserved. High Peak Borough Council. Licence No. 10018411. 2010.