
HPK/2010/0565

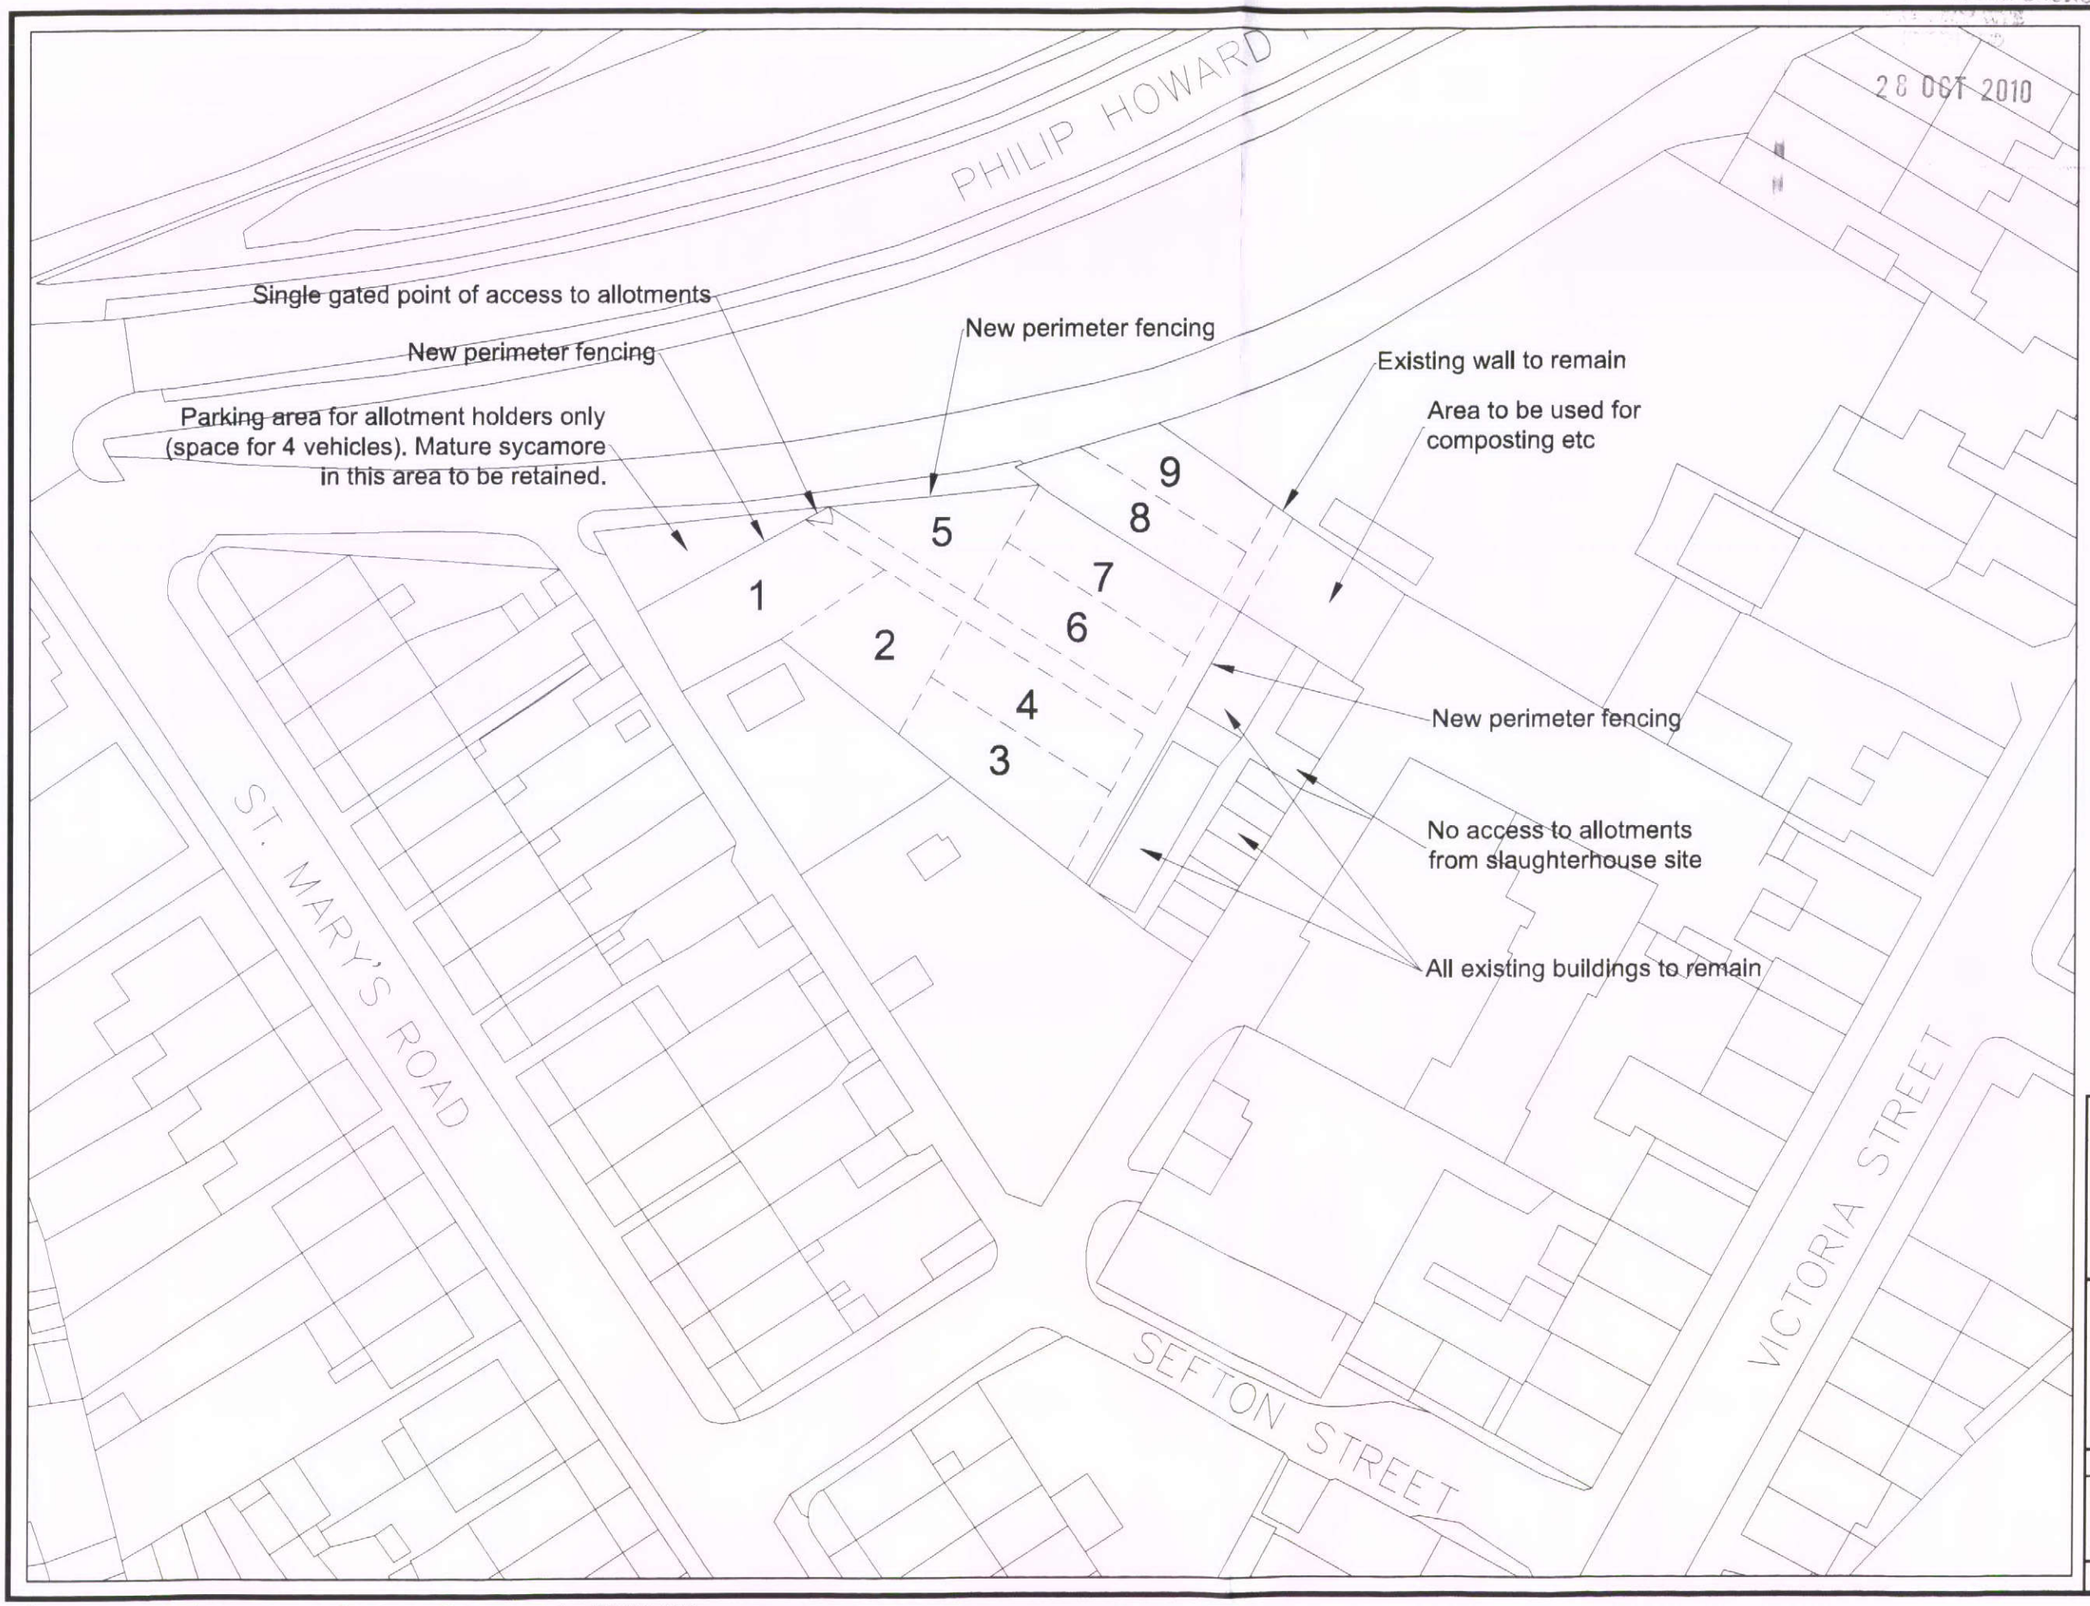

Note -

Draft layout provides 9 allotments of various sizes from 71m2 to 136m2.

Layout allows for parking for 4 cars (for allotment holders only) with pedestrian access from parking area only, via a single, gated point of access. No access to be allowed from Sefton Street or slaughterhouse site.

Management of the allotments and future development of structures within the site will be controlled by the Management Agreement and Rules.

High Peak Borough Council
working for our community

Town Hall, Buxton, Derbyshire, SK17 6EL

Property Services

Project

Proposed allotment site at St. Mary's Road, Glossop.

Draft layout plan.

Contract No.		Scales
	Date	
Surveyed by	....	
Designed by	SMH 09/10	
Drawn by	SMH 10/10	1:500 at A3
Checked by	PW 10/10	

Drawing No. 1727/2b

© Crown copyright. All rights reserved. High Peak Borough Council. Licence No. 10018411, 2010.