
HPK/2010/0565

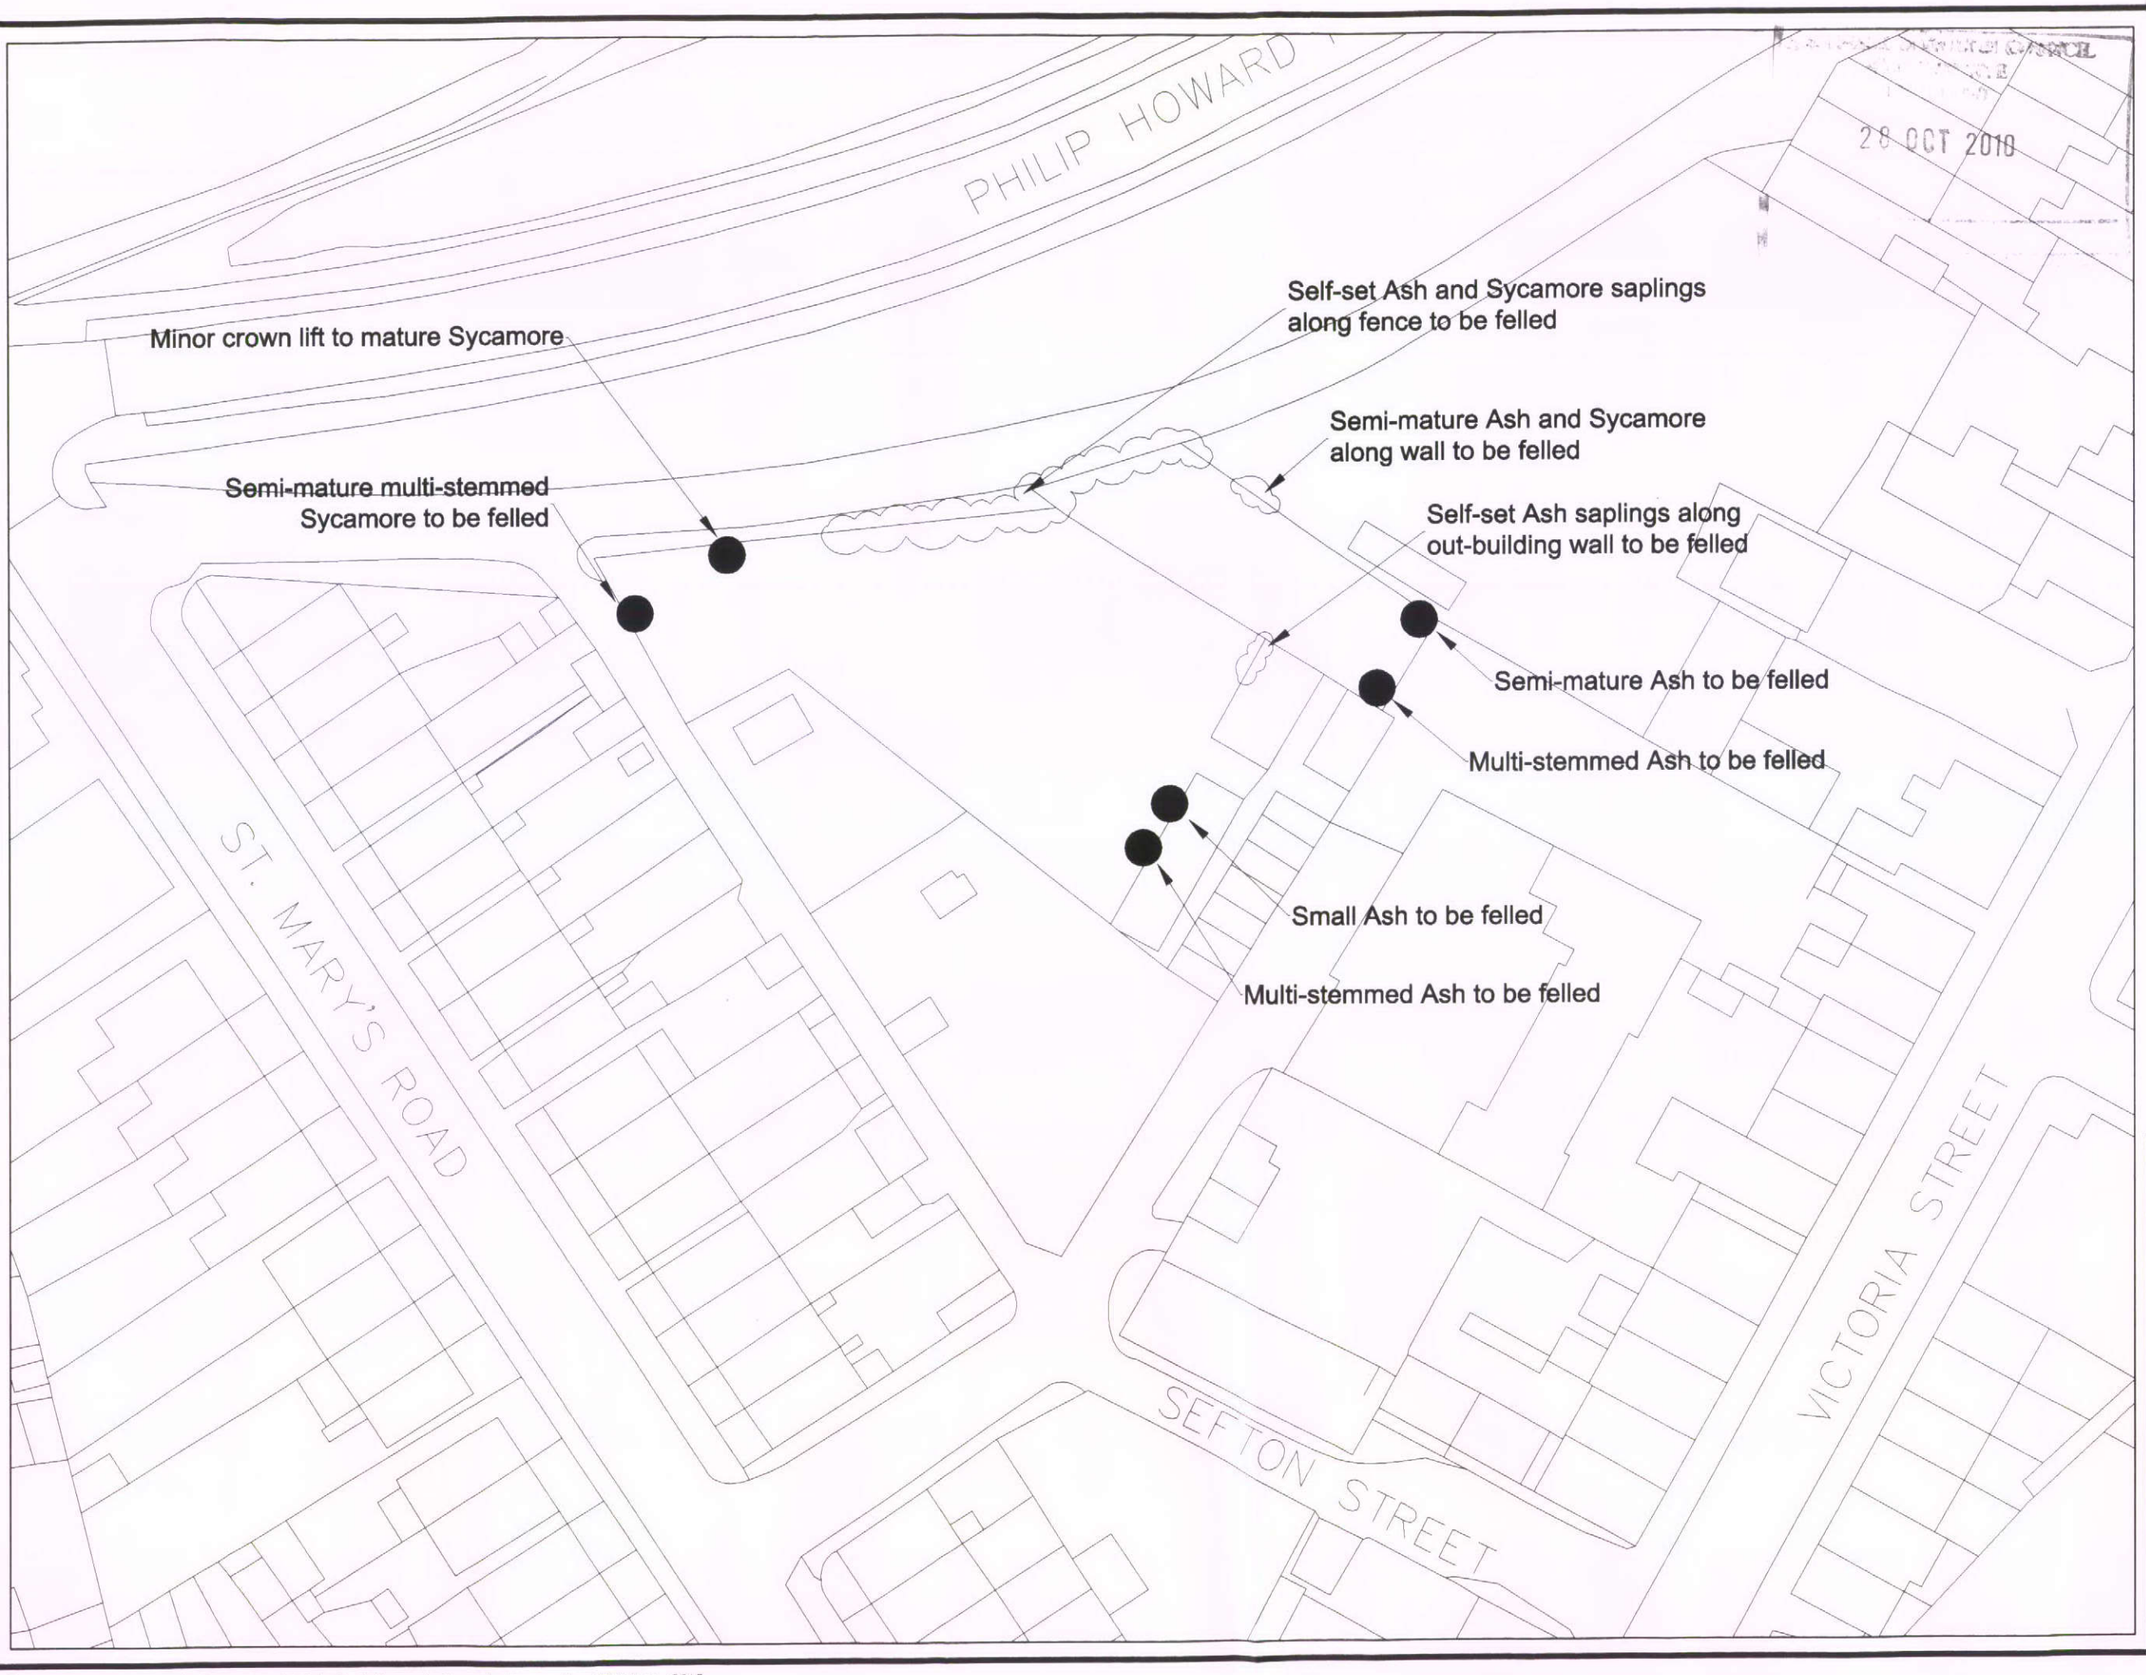

Note -

Tree details shown here are for information only - do not scale.

High Peak Borough Council
working for our community

Town Hall, Buxton, Derbyshire, SK17 6EL

Property Services

Project

Proposed allotment site at St. Mary's Road, Glossop.

Proposed tree works.

Contract No.		Date	Scales
Surveyed by	PW.	10/10	1:500 at A3
Designed by	.....	.....	
Drawn by	SMH	10/10	
Checked by	PW.	10/10	

Drawing No. 1727/2c

© Crown copyright. All rights reserved. High Peak Borough Council. Licence No. 10018411, 2010.