
HPK/2010/0566

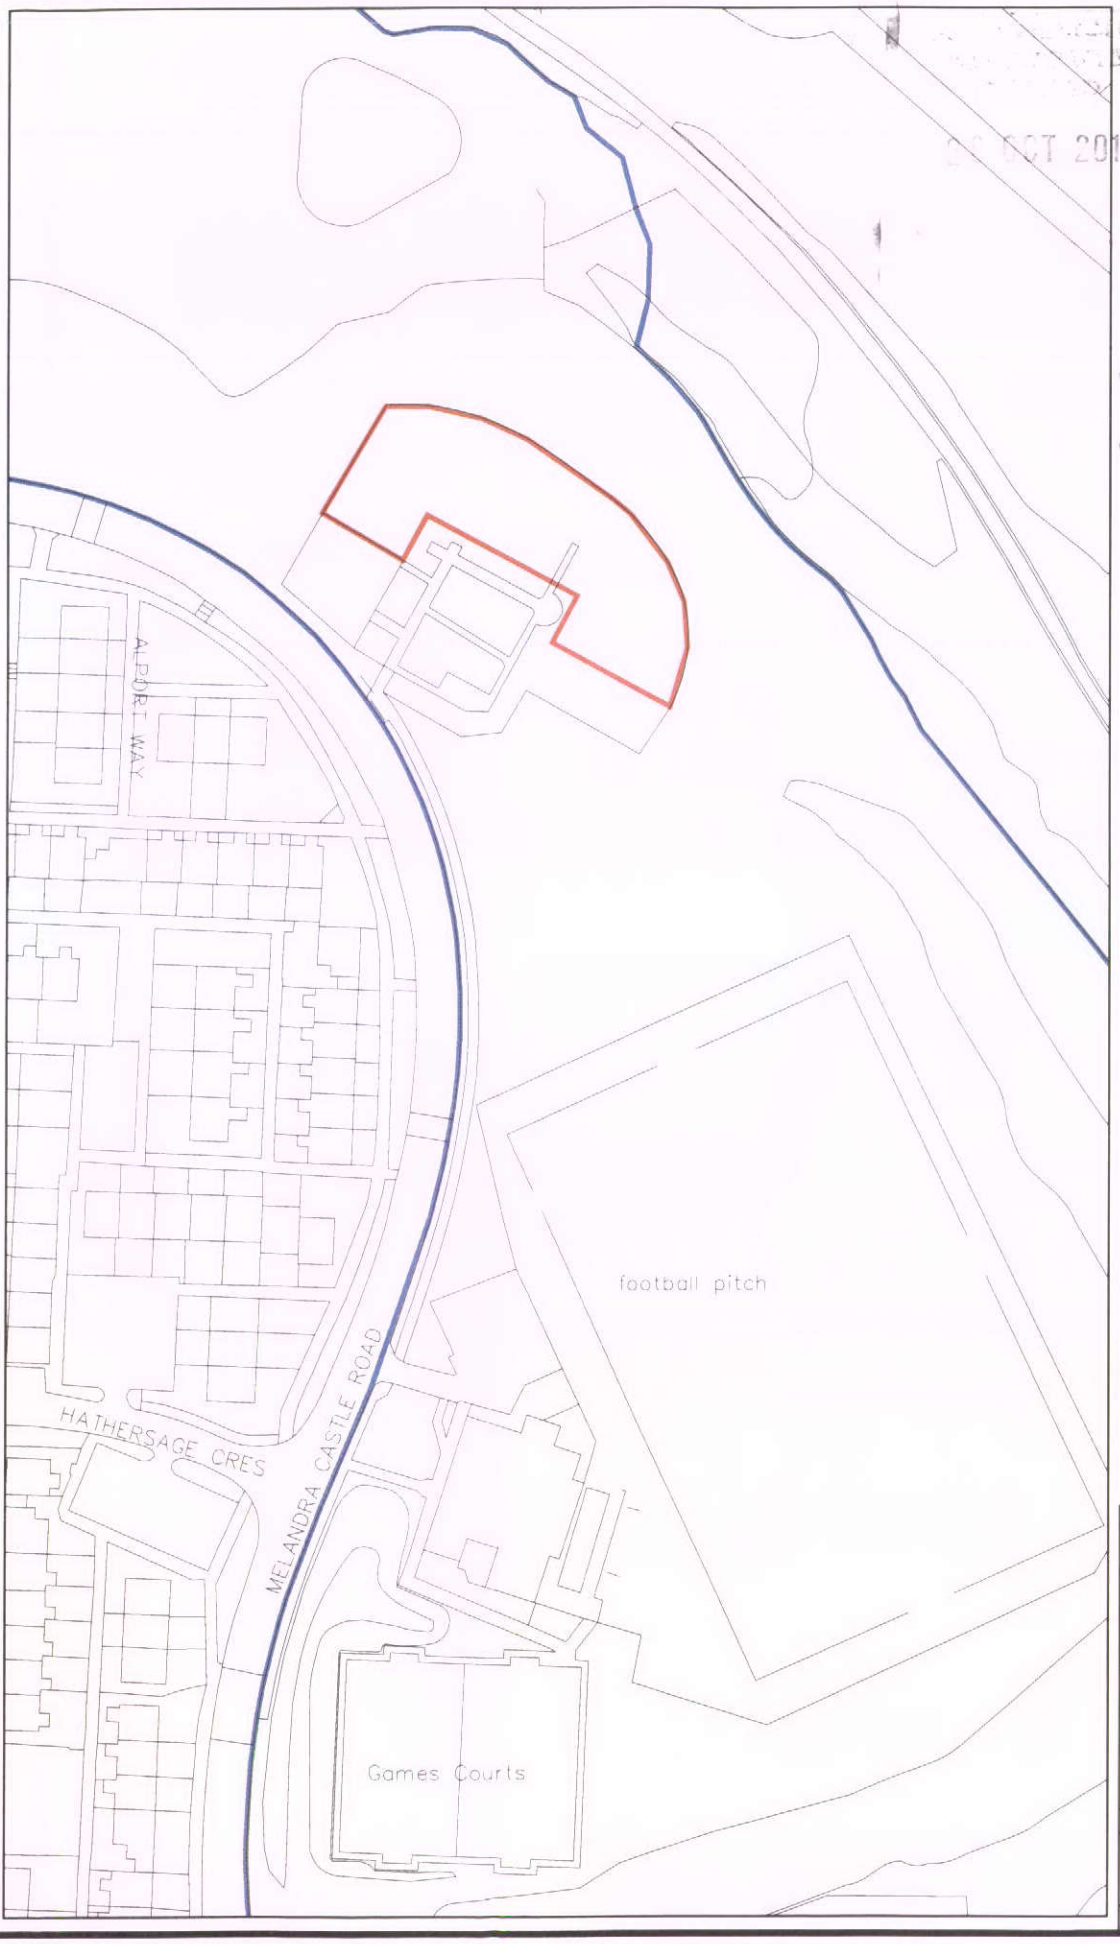

Key -

Proposed allotment site

Adjoining land owned by the applicant (for identification only, do not scale)

High Peak Borough Council
working for our community

Town Hall, Buxton, Derbyshire, SK17 6EL

Property Services

Project

Proposed allotment site at Melandra Castle Road, Gamesley.

Location plan.

Contract No.	Scales
Surveyed by / Designed by / Drawn by / Checked by — Date: SMH 09/10, SMH 10/10, PW 10/10	1:1250 at A4

Drawing No. 1727/1a

© Crown copyright. All rights reserved. High Peak Borough Council. Licence No. 10018411, 2010.