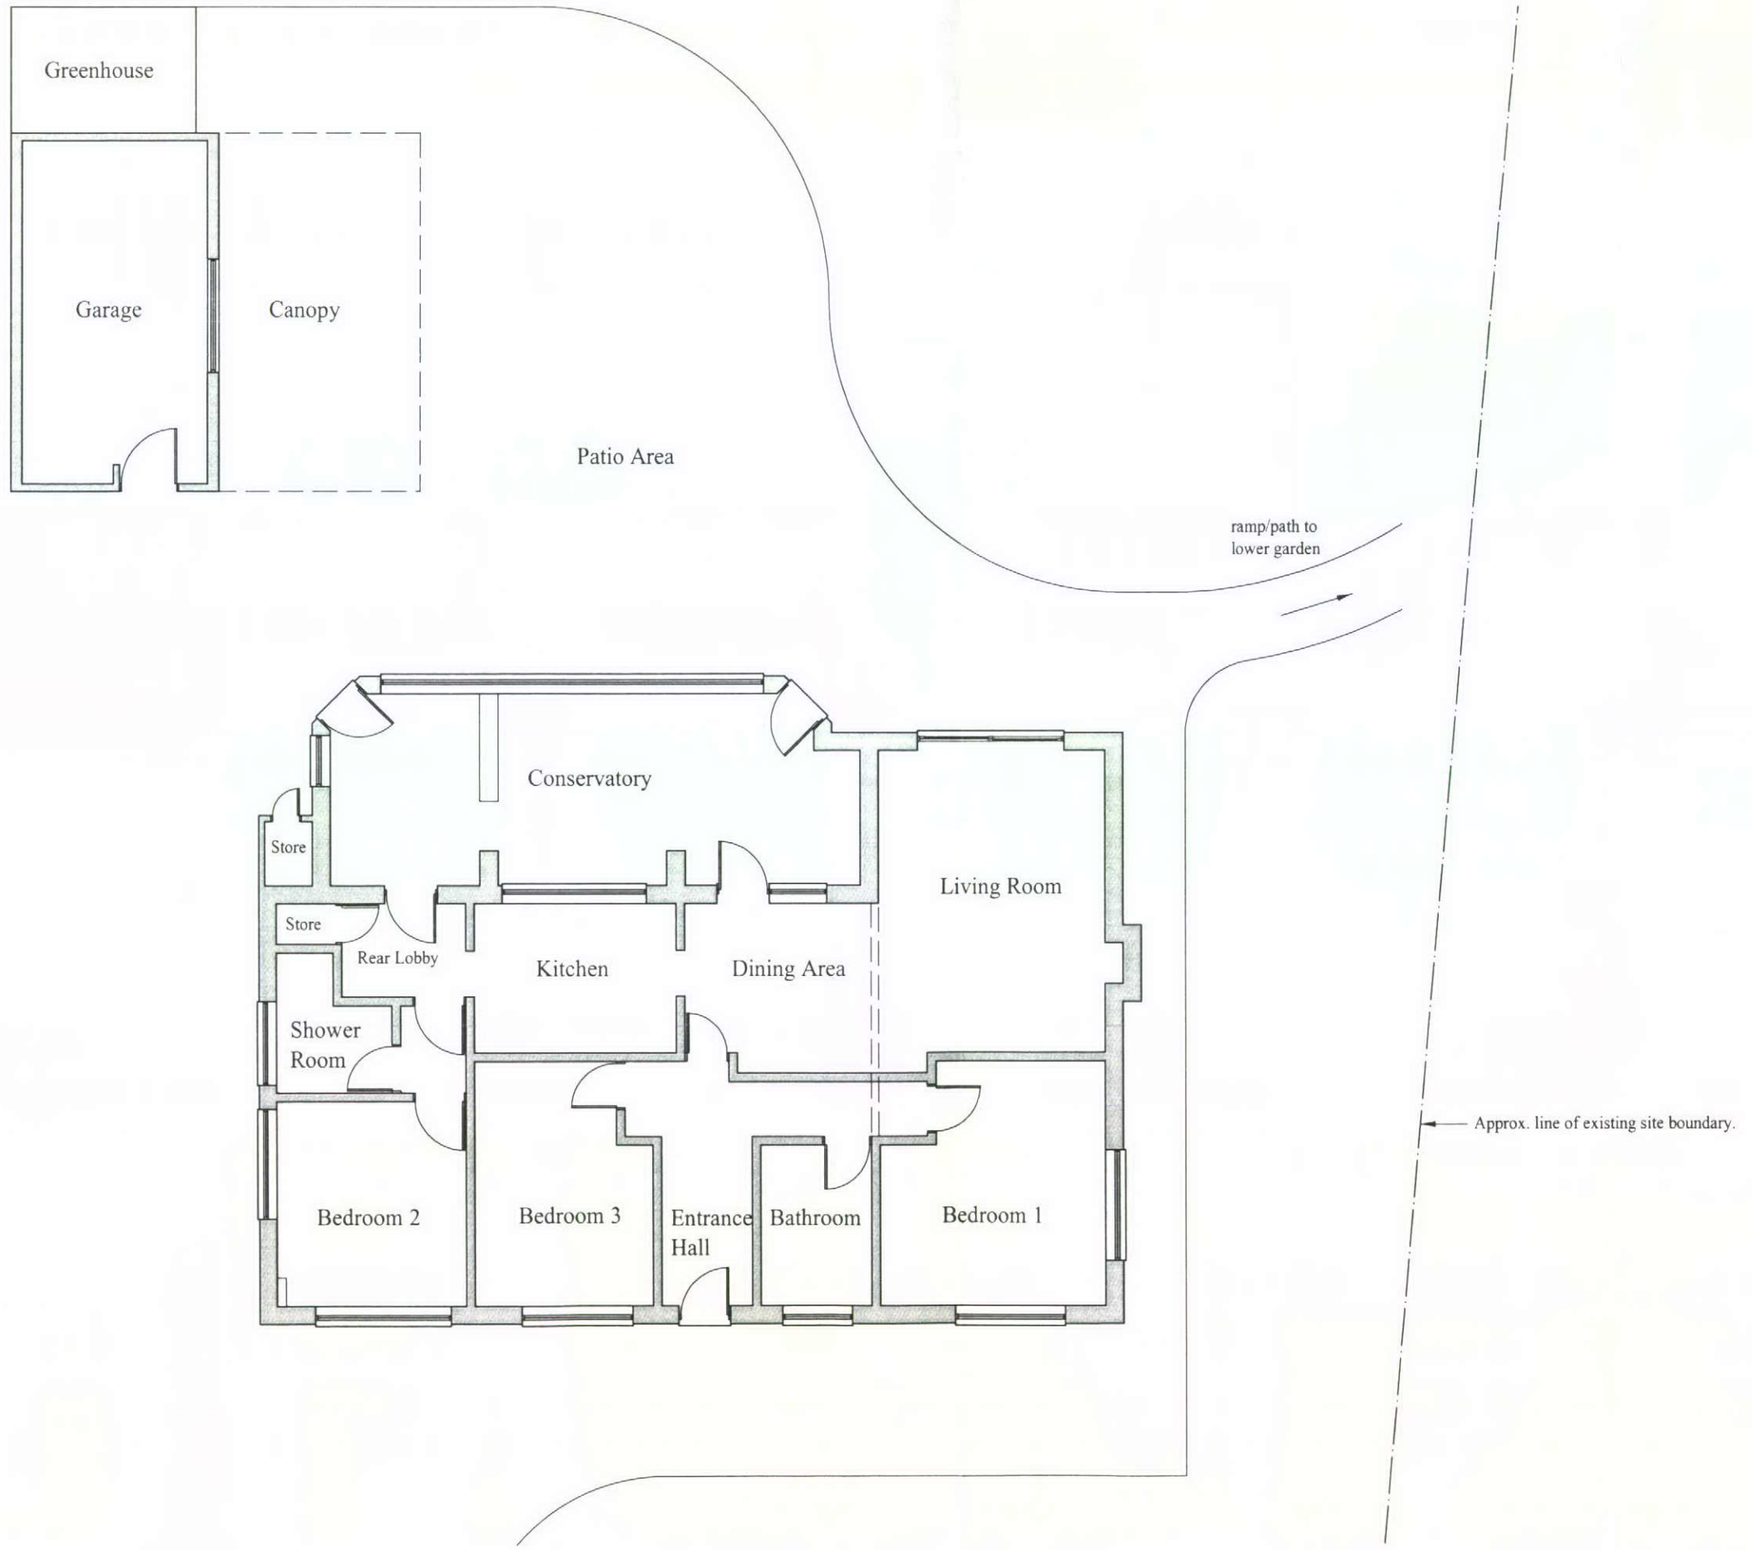


HPK/2010/0556

STEVEN DOCKER & ASSOCIATES

Chartered Surveyors
& Designers for the Disabled

STEVEN D. DOCKER
FRICS FCIOB MCIAT FASI ACIArb MEWI

PARK HOUSE
PARKWAY
HOLMES CHAPEL
CHESHIRE CW4 7BA
TELEPHONE : 01477 544499
FAX : 01477 544433

Claimant

Mr P Swallow

Contract

82A Sheffield Road
Glossop
Derbyshire

Drawing

Existing Floor Layout Plan

Revisions

25 OCT 2010

Scale 1 : 100

Date December 2009

No. CNC: 2051

Copyright 03

THIS DRAWING, DESIGN PROPOSAL AND ITS CONTENTS ARE PROTECTED BY COPYRIGHT AND CAN ONLY BE USED UNDER LICENCE AND WITH THE EXPRESSED AUTHORITY OF STEVEN D DOCKER & ASSOCIATES