
DK/2010/0556

25 OCT 2010

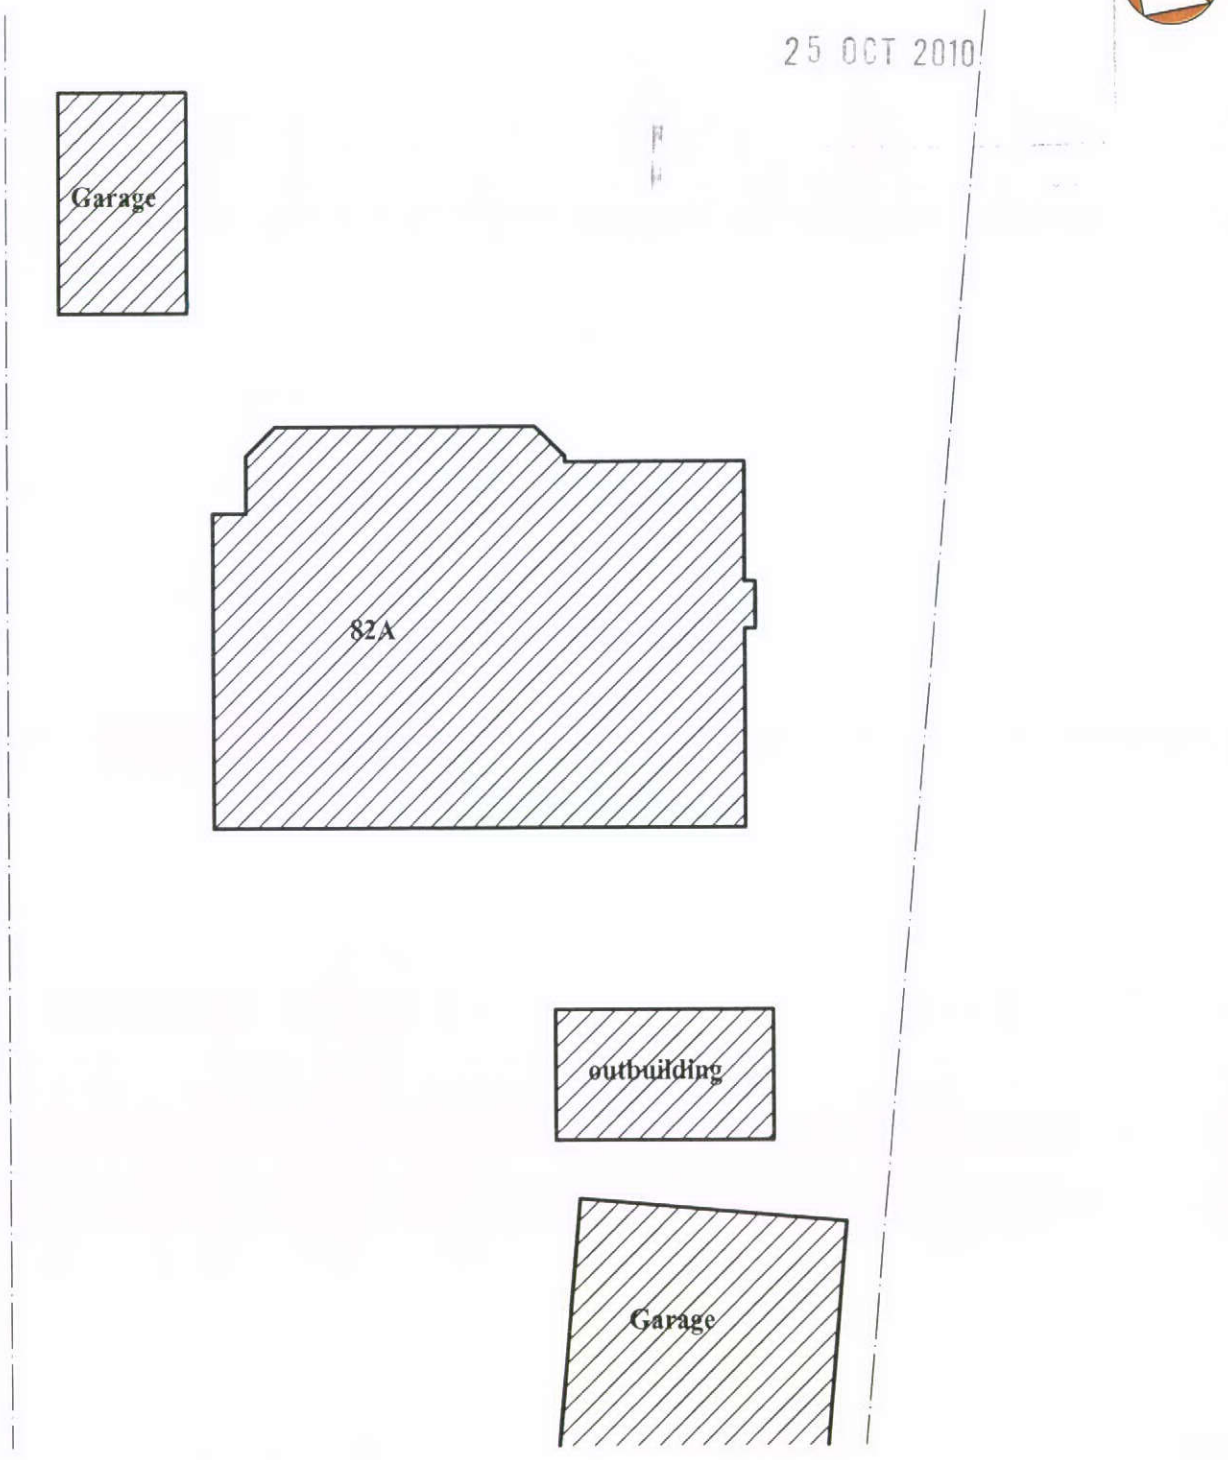

Existing Site Plan
82A Sheffield Road
Glossop
Derbyshire

STEVEN DOCKER & ASSOCIATES
Chartered Surveyors
& Designers for the Disabled

Scale 1 : 200