

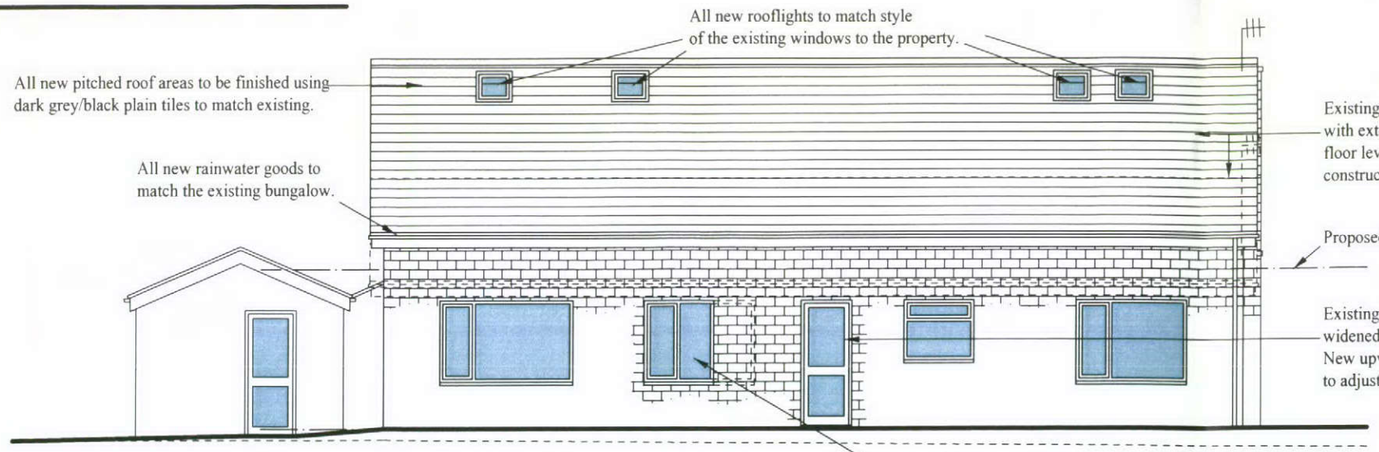



NORTH WEST ELEVATION

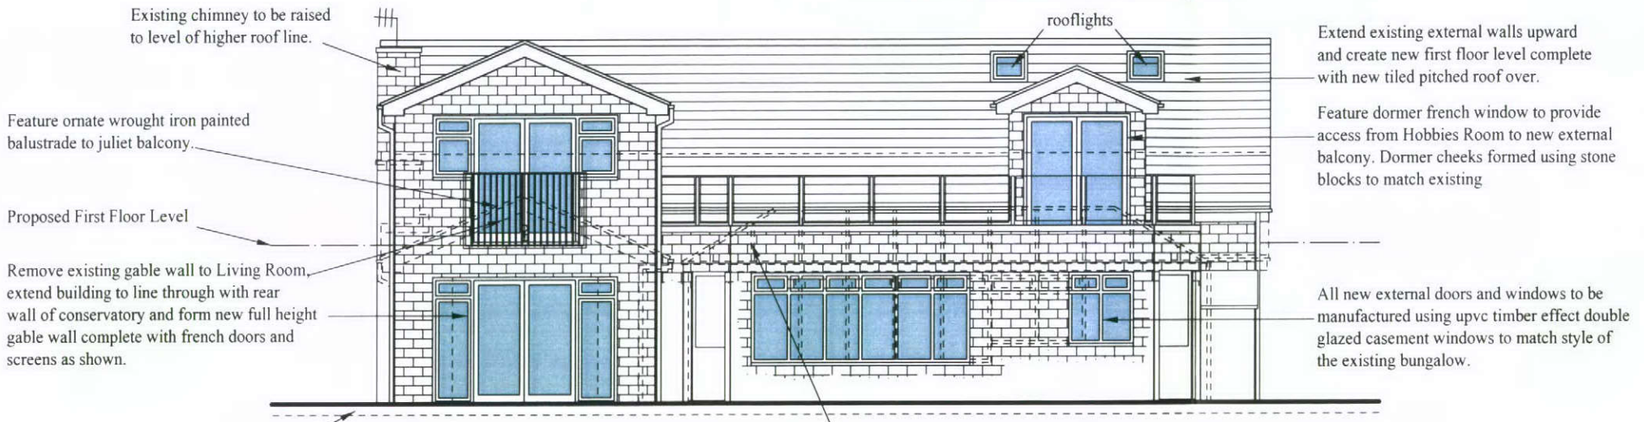

SOUTH EAST ELEVATION

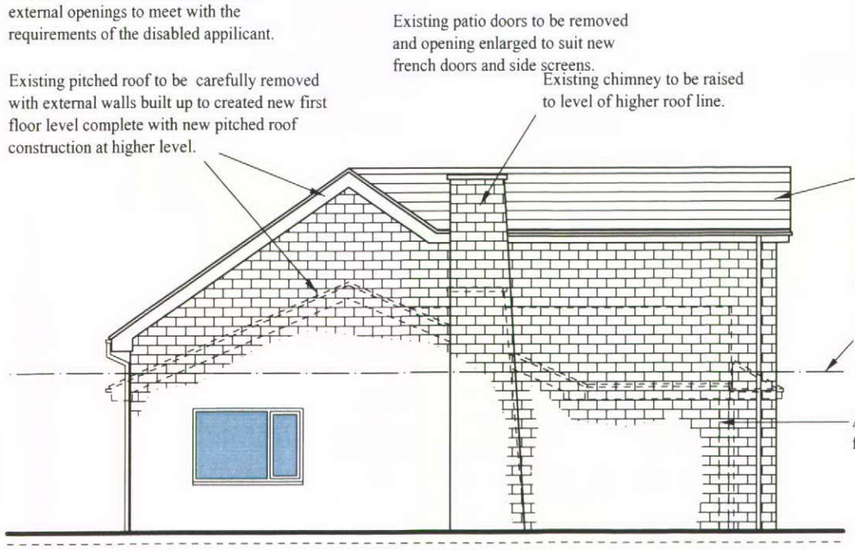

SOUTH WEST ELEVATION

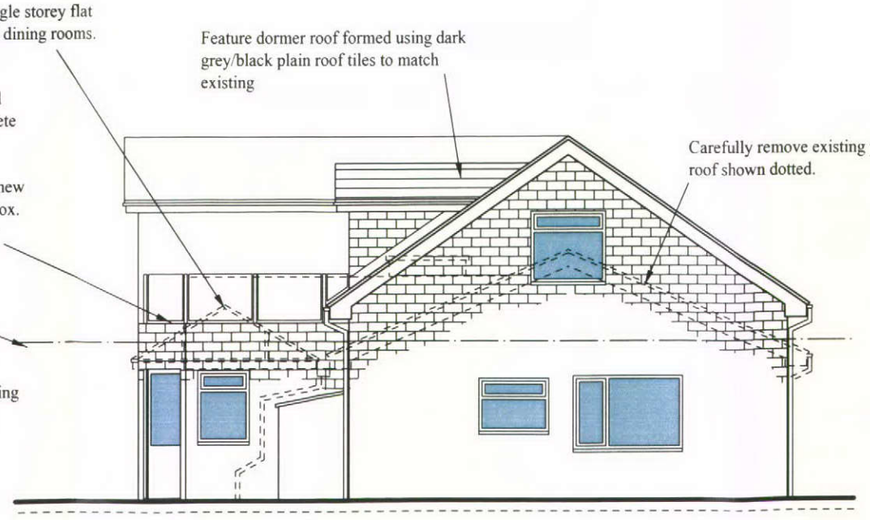

NORTH EAST ELEVATION

PK/2010/0556

STEVEN DOCKER & ASSOCIATES
Chartered Surveyors
& Designers for the Disabled

STEVEN D. DOCKER
FRICS FCIOB MCIAT FASI ACIArb MEWI
PARK HOUSE
PARKWAY
HOLMES CHAPEL
CHESHIRE CW4 7BA
TELEPHONE : 01477 544499
FAX : 01477 544433

Claimant
Mr P Swallow

Contract
82A Sheffield Road
Glossop
Derbyshire

Drawing
Proposed Elevations

Revisions
25 OCT 2010

Scale 1 : 100

Date October 2010

No. CNC: 2051

Copyright 02
THIS DRAWING, DESIGN PROPOSAL AND ITS CONTENTS ARE PROTECTED BY COPYRIGHT AND CAN ONLY BE USED UNDER LICENCE AND WITH THE EXPRESSED AUTHORITY OF STEVEN D DOCKER & ASSOCIATES