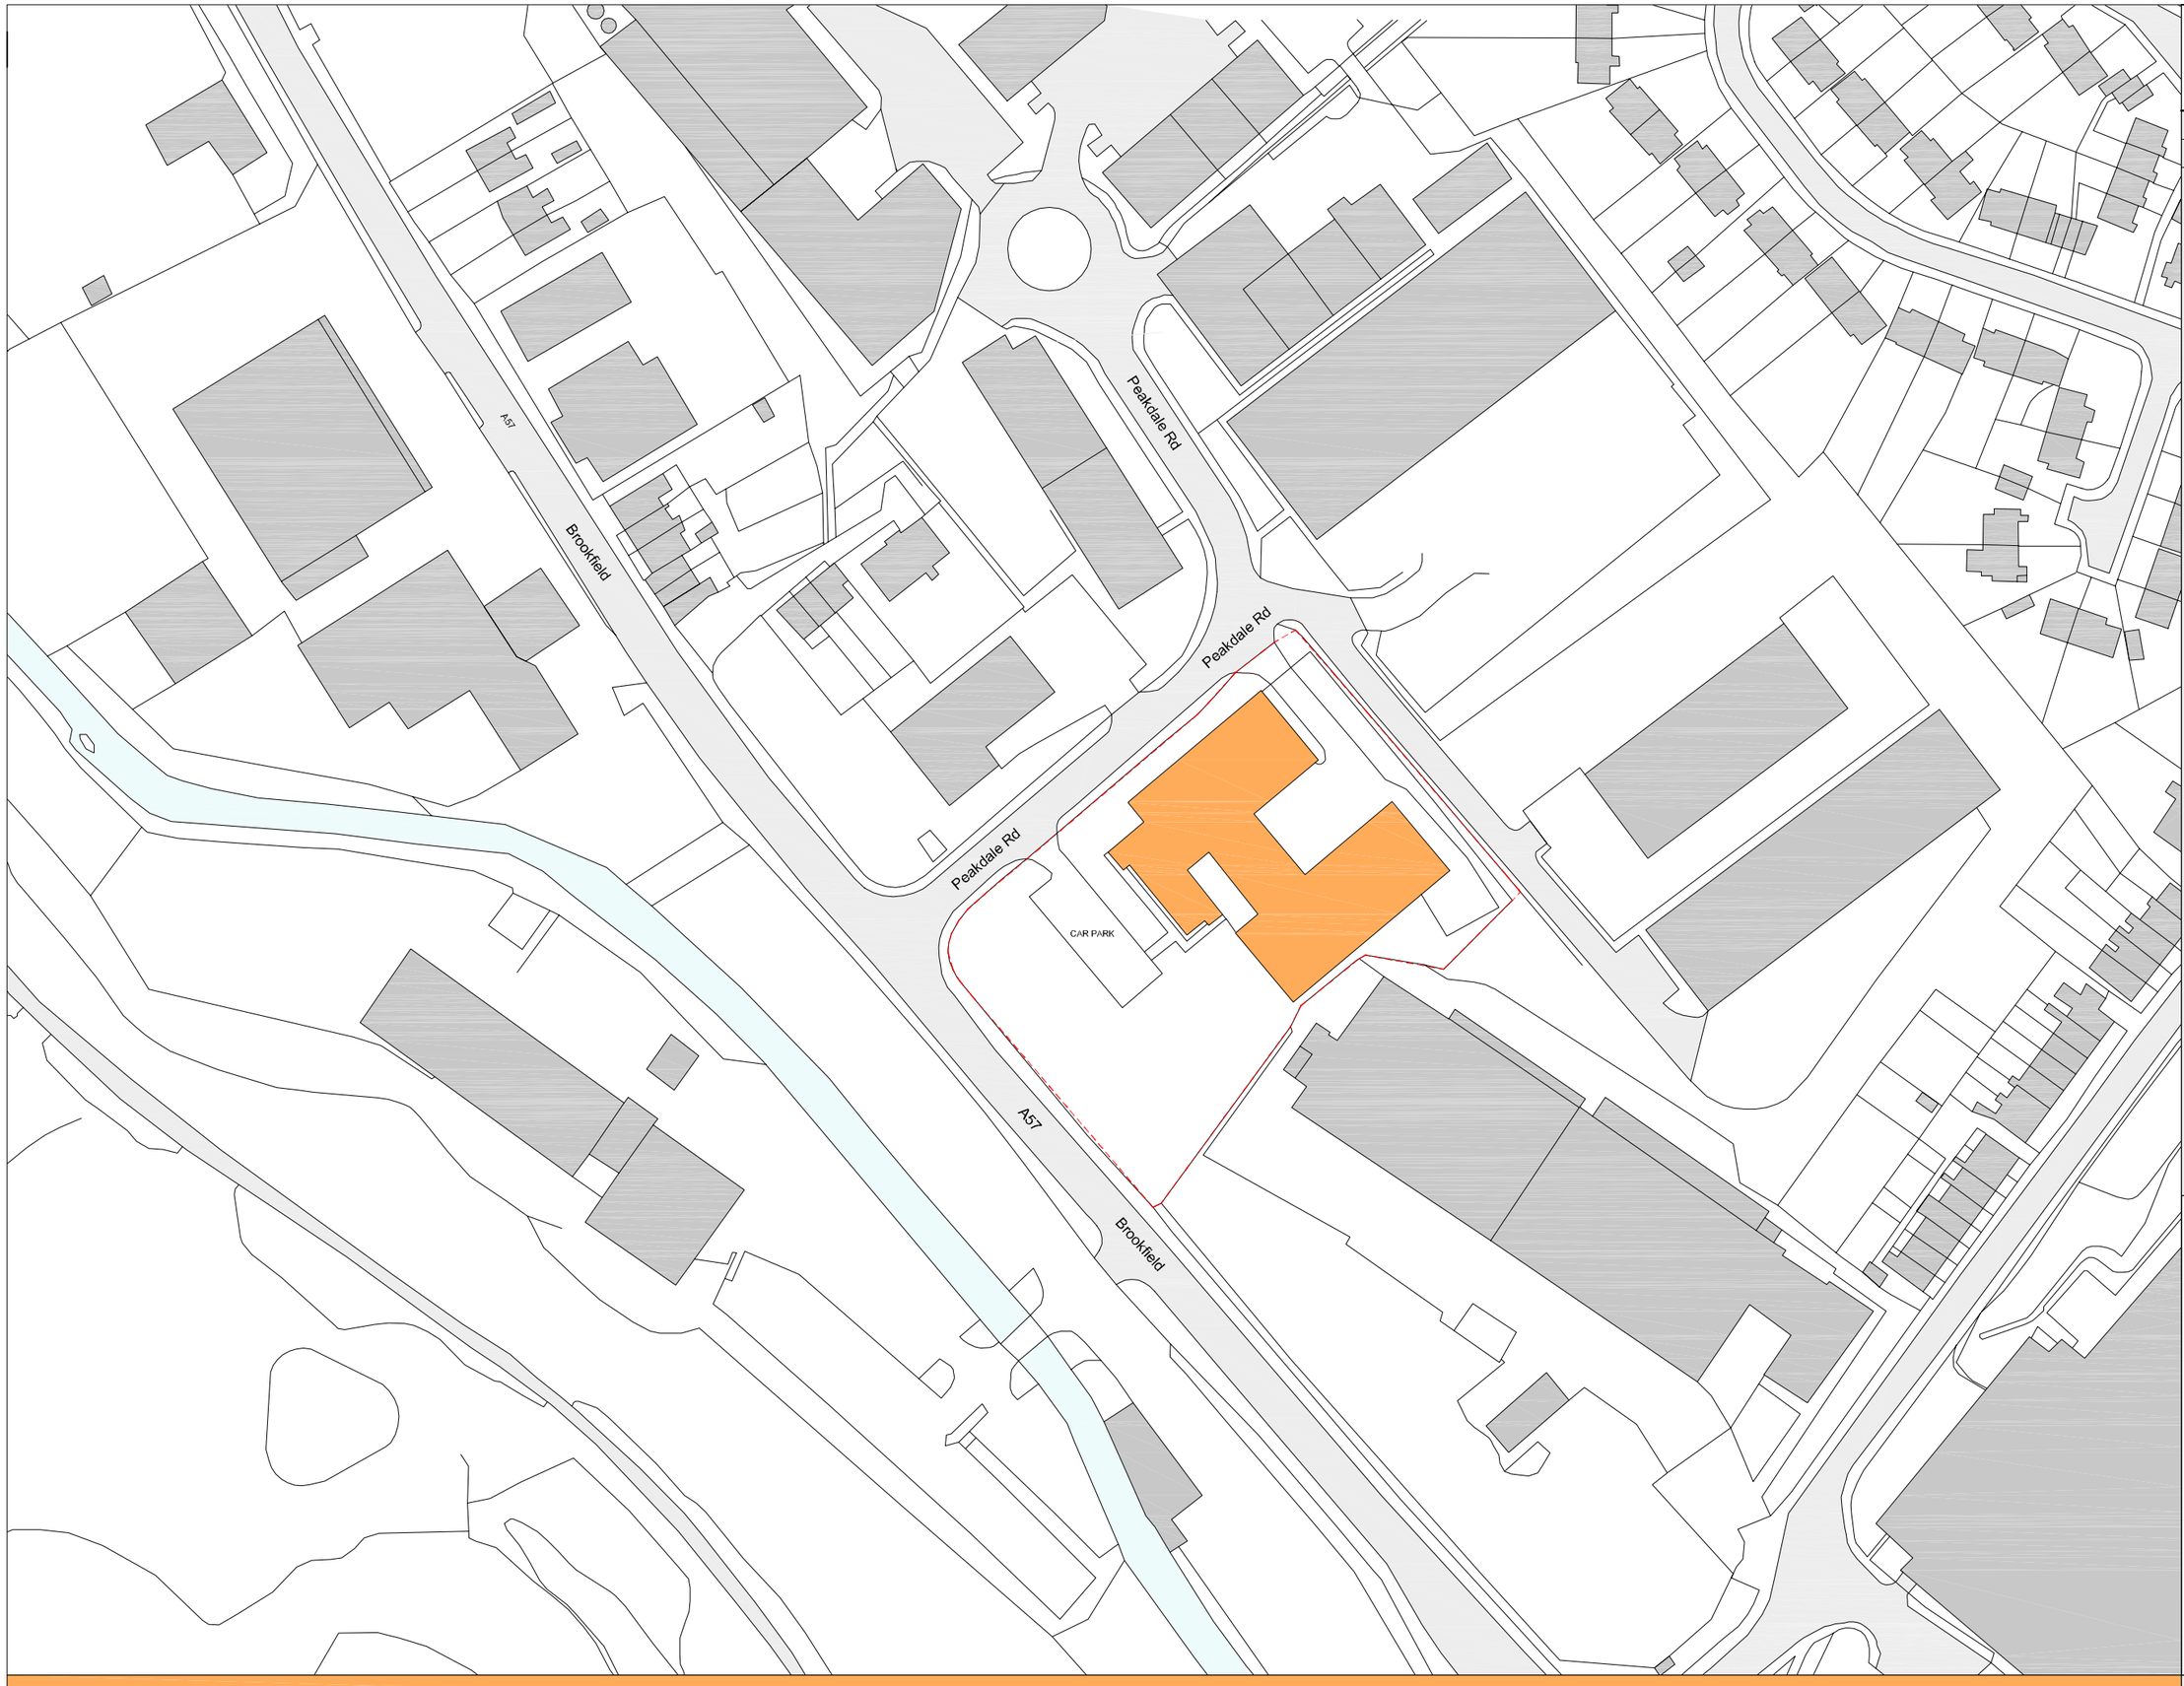


All dimensions are to be checked on site, any discrepancies are to be reported to the Architect before work commences. Do not scale from this drawing.

This drawing is to be read in conjunction with all relevant consultants and specialists drawings / documents, any discrepancies are to be reported to the Architect before the affected work commences.

All structural components shown are indicative only. Details / calculations of structural members are to be provided by the Structural Engineer.

This drawing is copyright.

A	28.09.2010	BOUNDARY LINE ADDED, CAR PARK EDITED
B	27.09.2010	CAR PARK EDITED, NOTES ADDED

N

Legend:

boundary line

UK farm feeds limited
Producers of Animal Feed
UK HOUSE
PEAKDALE ROAD | GLOSSOP | SK13 6LQ
Trade Warehouse
01457 600 555

0 10 40 m

AUSTIN ASSOCIATES

ARCHITECTS

453 CHESTER ROAD OLD TRAFFORD MANCHESTER M16 9HA
TEL: 0161 872 0166 FAX: 0161 872 0170 E-MAIL: mail@austin-associates.co.uk

Project: UK FARM FEEDS

Client: UK FARM FEEDS LTD

Drawing: EXISTING SITE LOCATION PLAN

Scale: 1:1250 @ A3

Date: OCTOBER 2010

Number: 2321/002

Revision: B

UK FARM FEEDS

002