

APK/2010/0564
28 OCT 2010

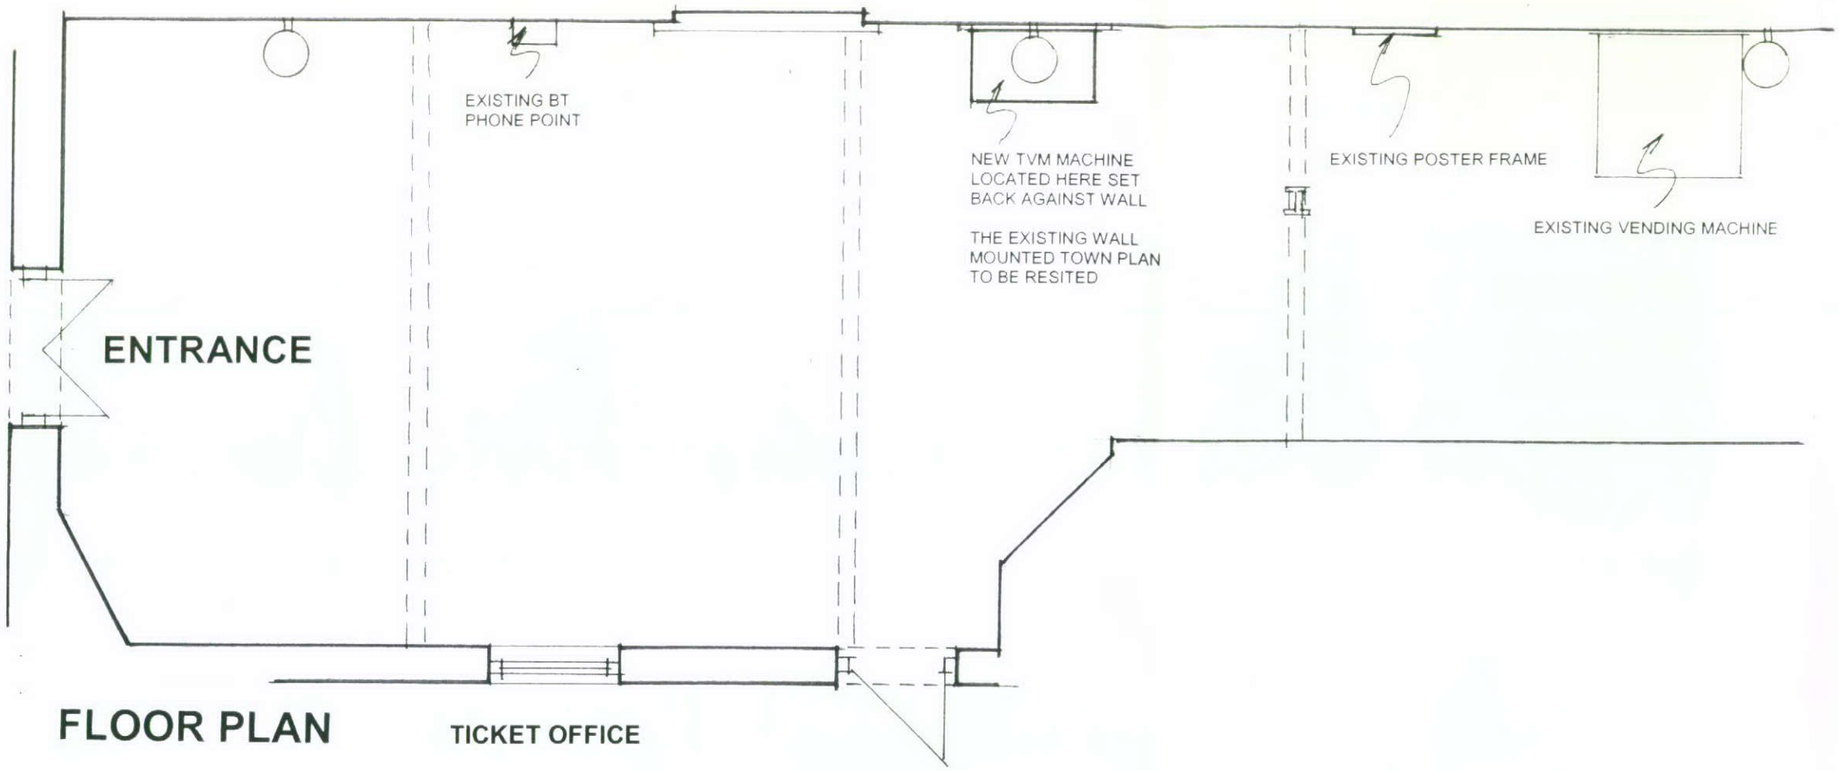

FLOOR PLAN

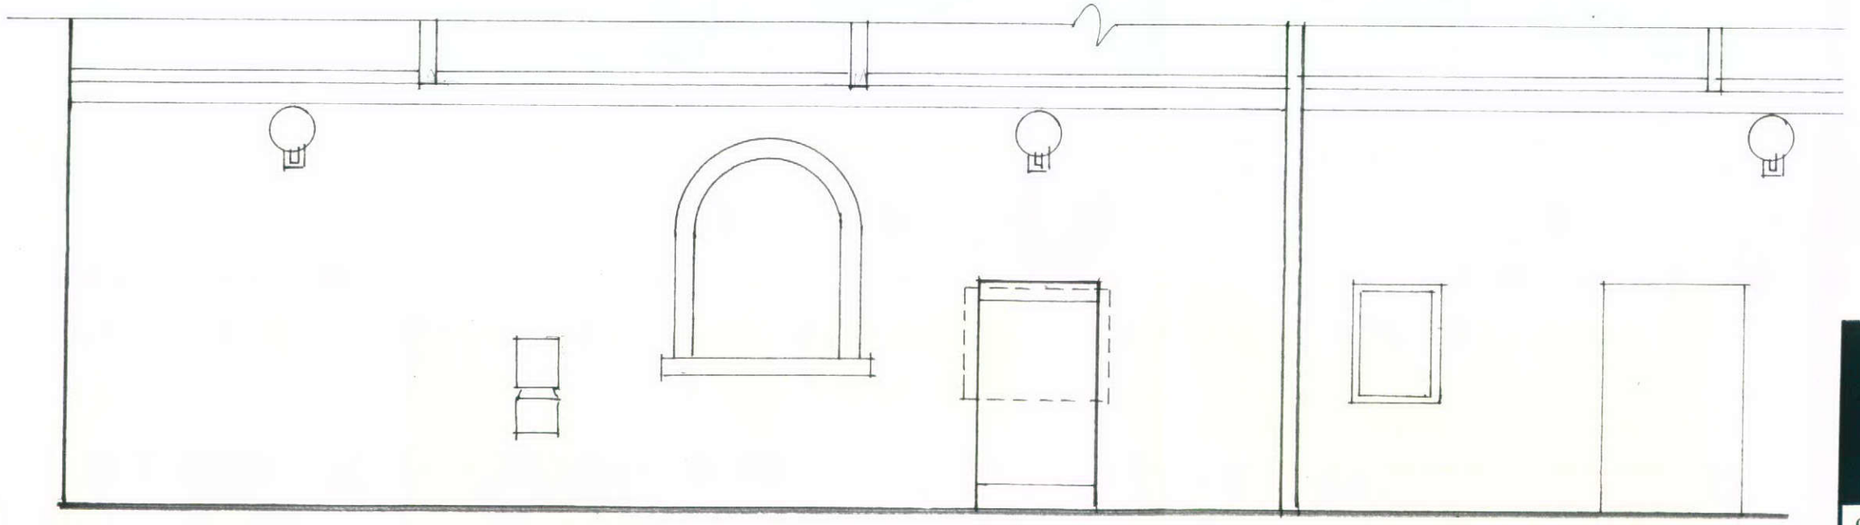

ELEVATION



PHOTOGRAPH OF TVM MACHINE

GLOSSOP STATION, TVM INSTALLATION, PROPOSED LOCATION PLAN

Notes: If the drawing has been received electronically it is the recipients responsibility to print it to the correct scale.
All dimensions are in millimetres unless stated otherwise. It is recommended that information is not scaled off this drawing.
This drawing is to be read with all other relevant drawings and specifications. Dimensions should be checked on site prior to manufacturing.
© This drawing is copyright of JMD Developments. The information it contains is copyright and is not to be reproduced without prior permission of JMD Developments.

JMD
www.jmdgroupuk.com
Audby Grange, Audby Lane,
Wetherby, West Yorkshire
LS22 7RD United Kingdom
Tel: +44 (0) 1937 587 777
Fax: +44 (0) 1937 587 776

Client: NORTHERN RAIL

Title: INSTALLATION OF TVM MACHINE
GLOSSOP STATION
CONCOURSE
PROPOSED LOCATION PLAN

Revisions

Drawing Status: DESIGN	Date Created: 19-10-10
Dwg no: 1351/GLO1	
Drawing Scale: 1-50@A3	Drawn by: S KIRK