
HPK/2010/0497

Drwg. No. 03A


Existing

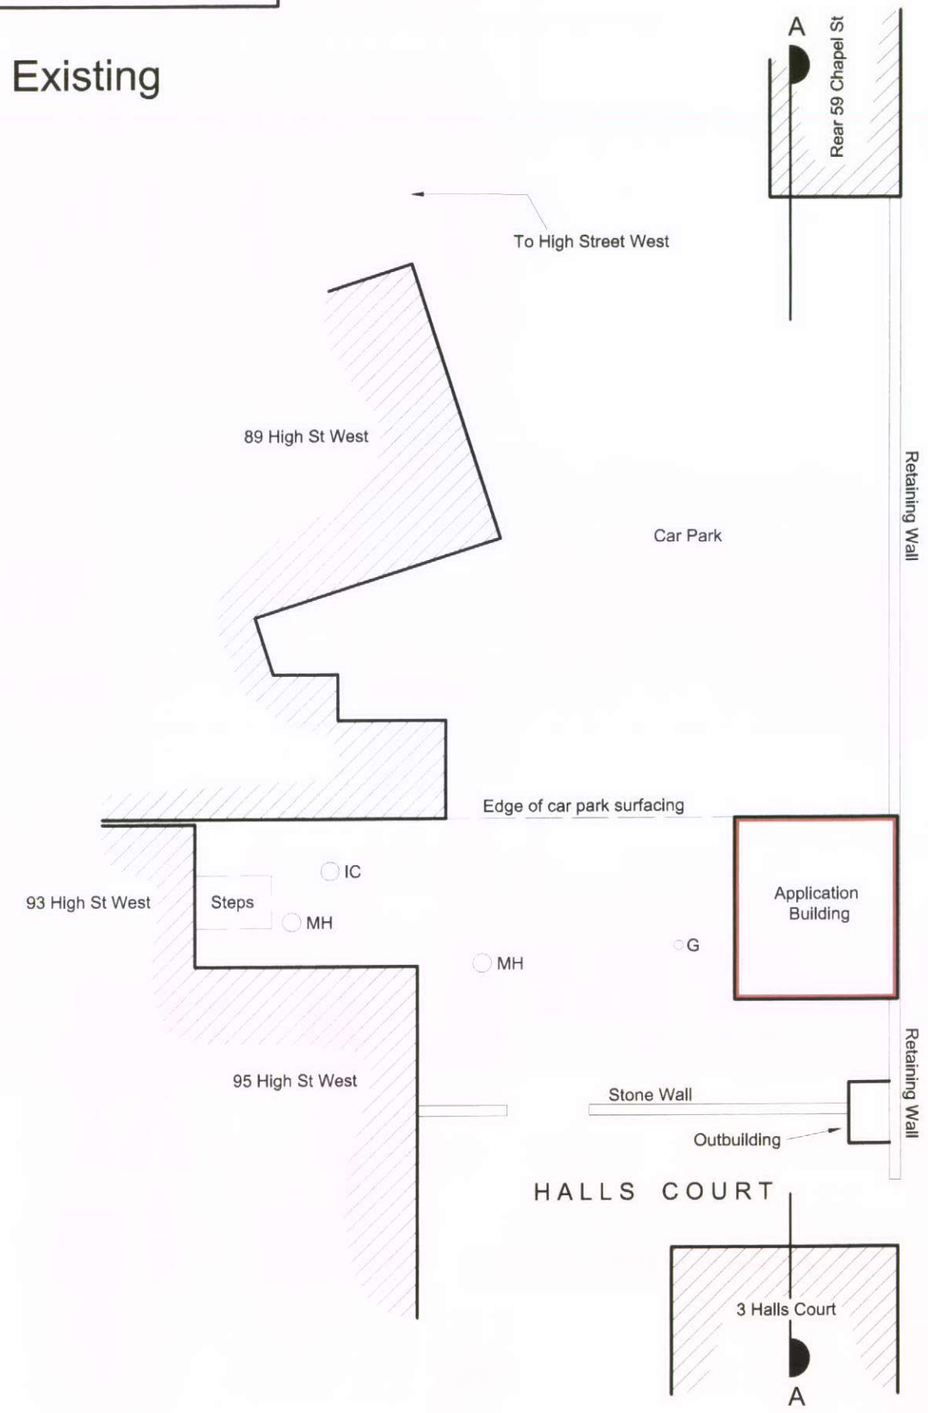

The new building is to incorporate a tanking system set to a yet to be determined level to protect the structure in times of flood from Glossop Brook.

Proposed

03 NOV 2010

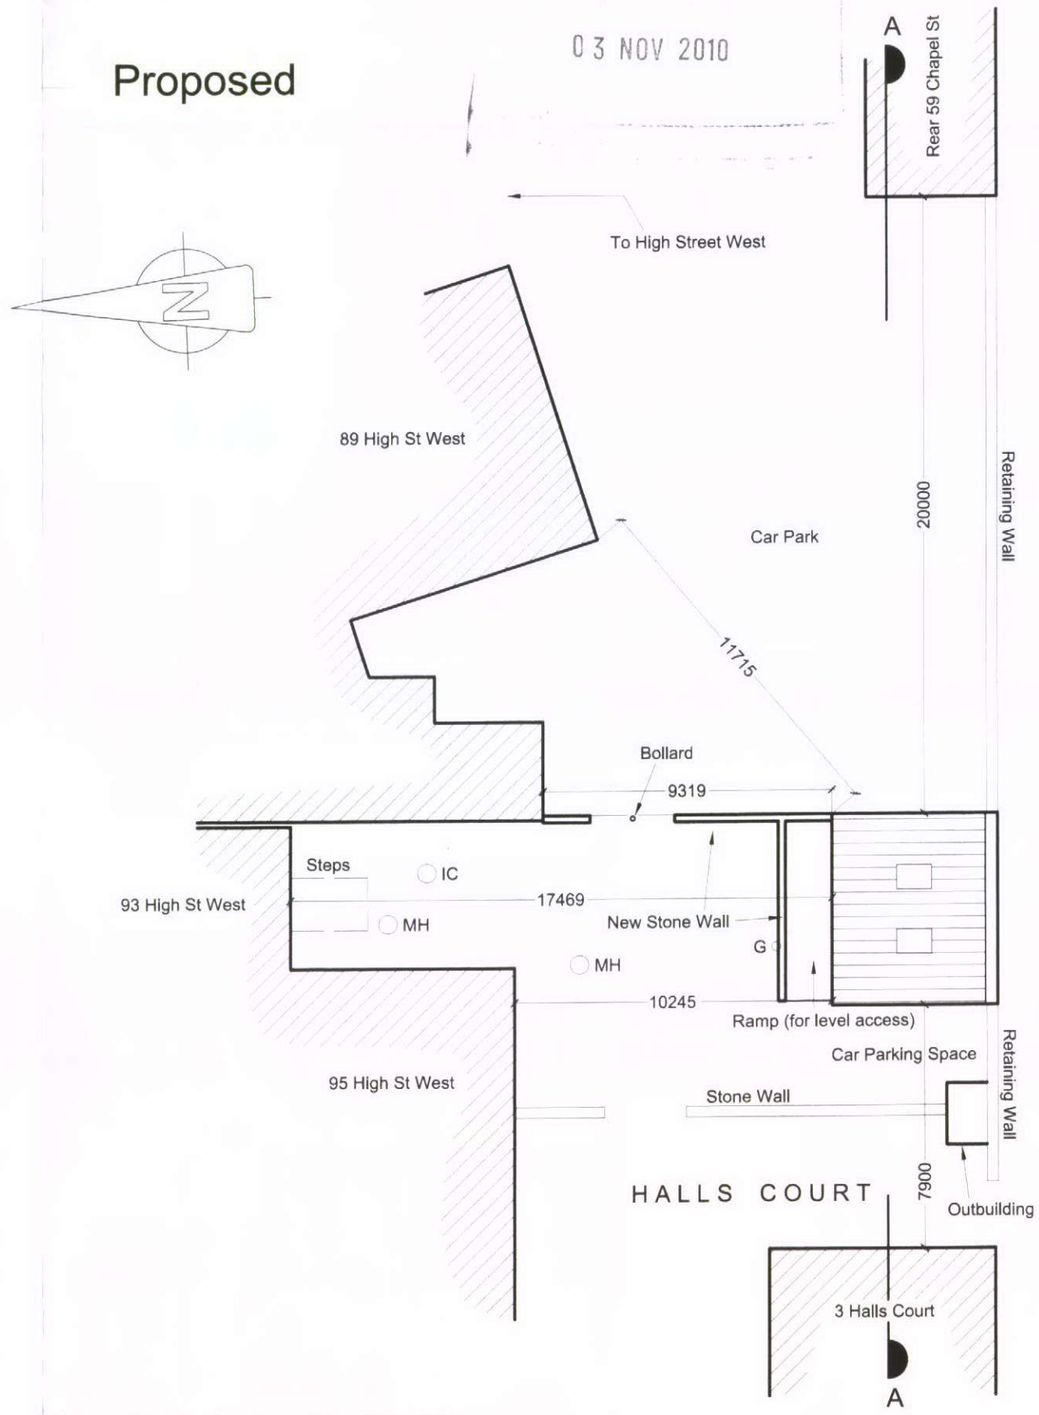

A: Scheme altered to office accomodation 08/09/2010

Client MR. IAN BAKER.	Project Building to rear of 93 High Street West, Glossop.
Ref J100945	EXISTING & PROPOSED SITE LAYOUT.
Scale 1 : 200	Date Sept. 2009 Drwg. No. 03A

stamford wing
chartered surveyors & building consultants